WATER TREATMENT FACILITY

LAUREN PETERSON M. BARNHOUSE ARCH 771 FALL 2011

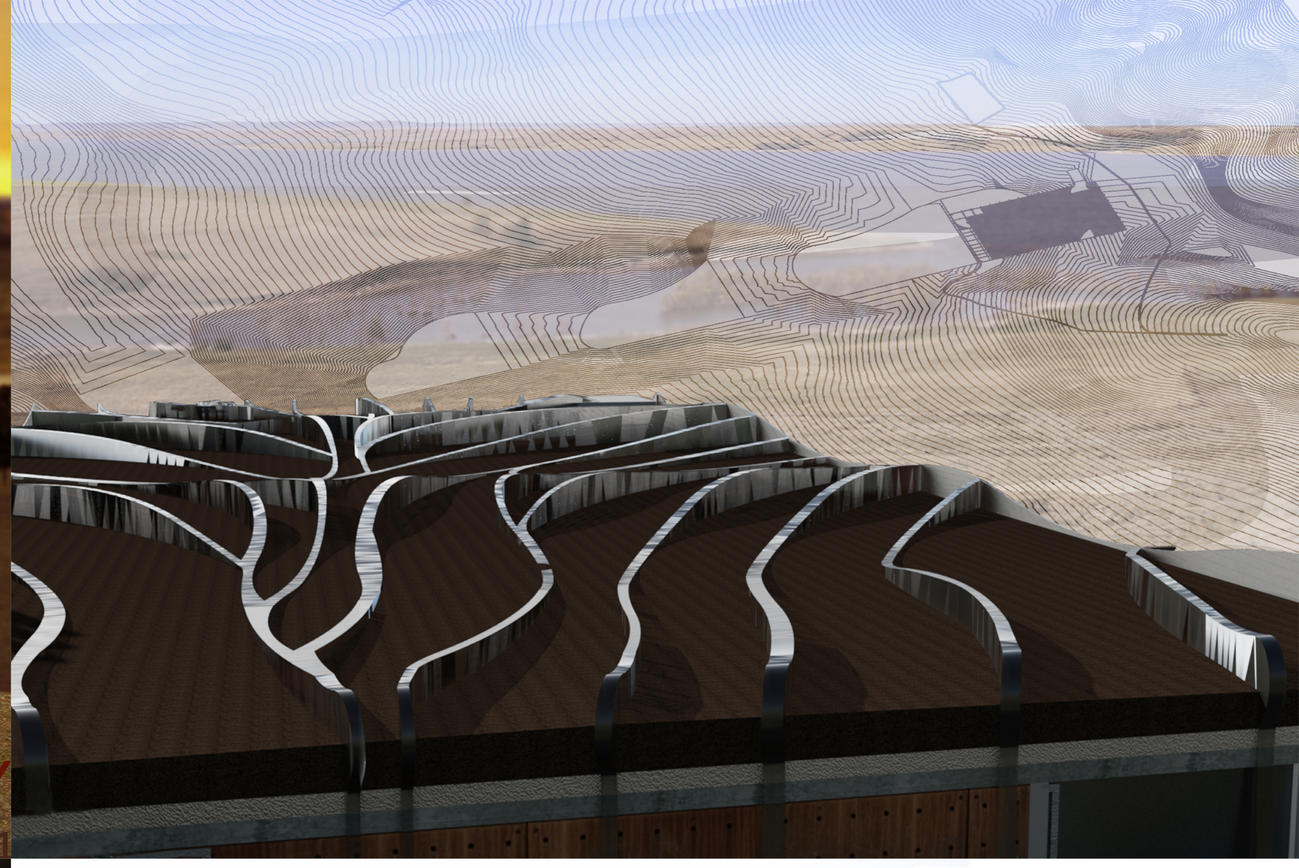

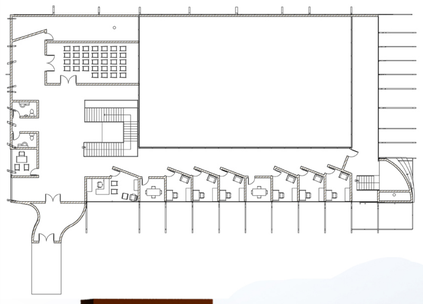

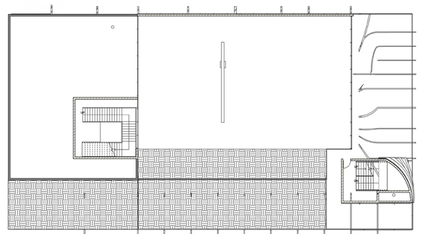

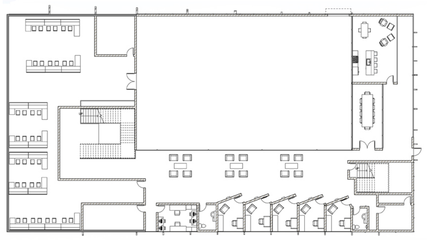

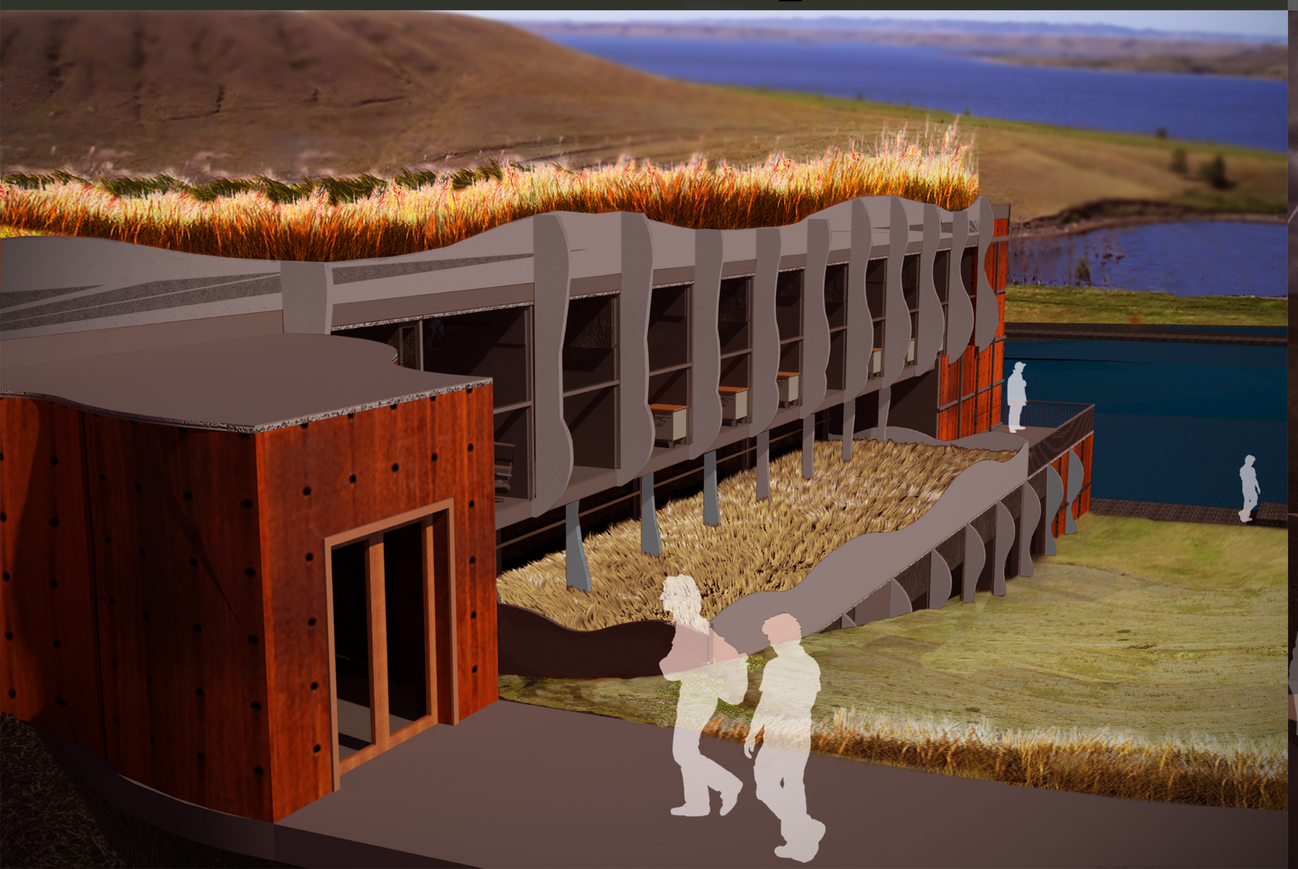

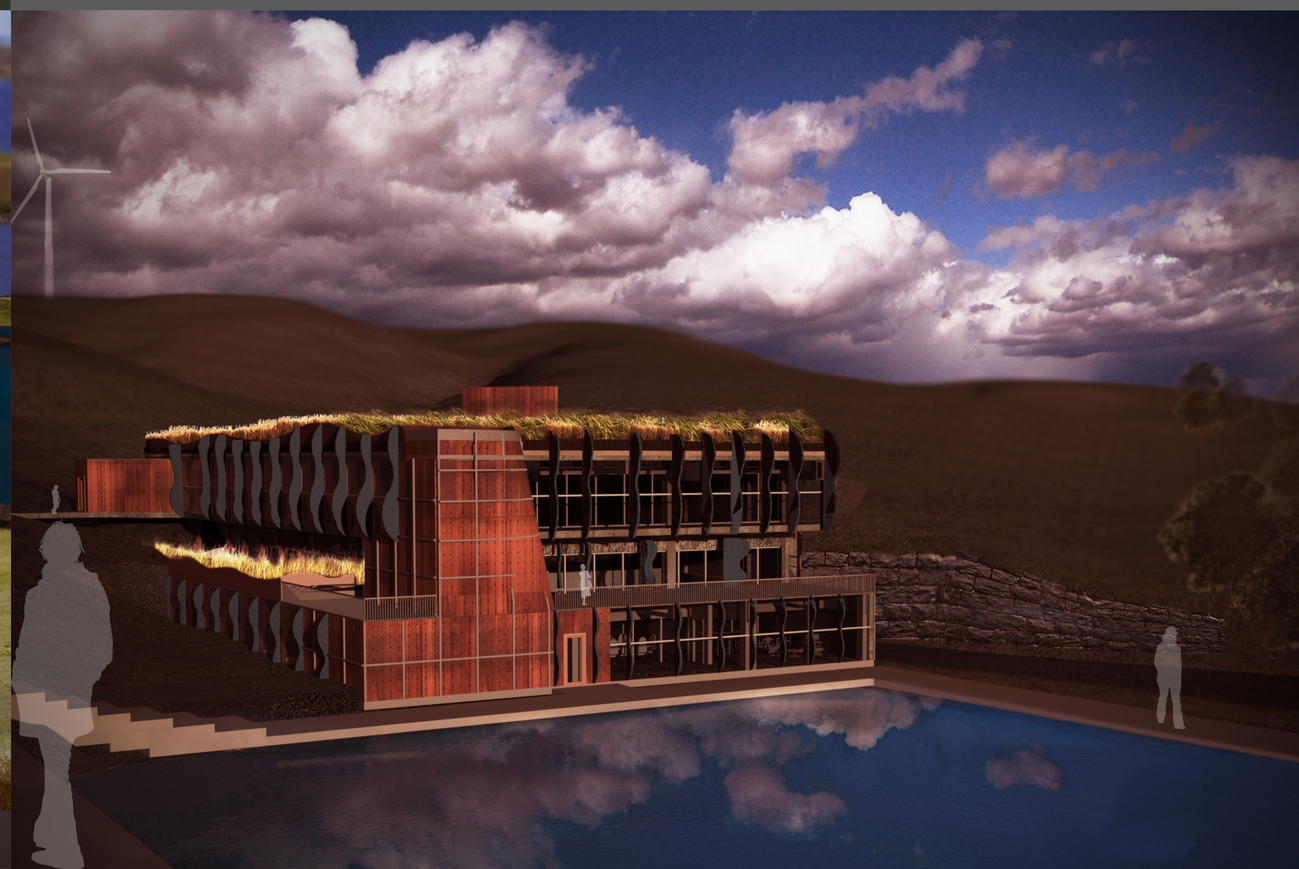

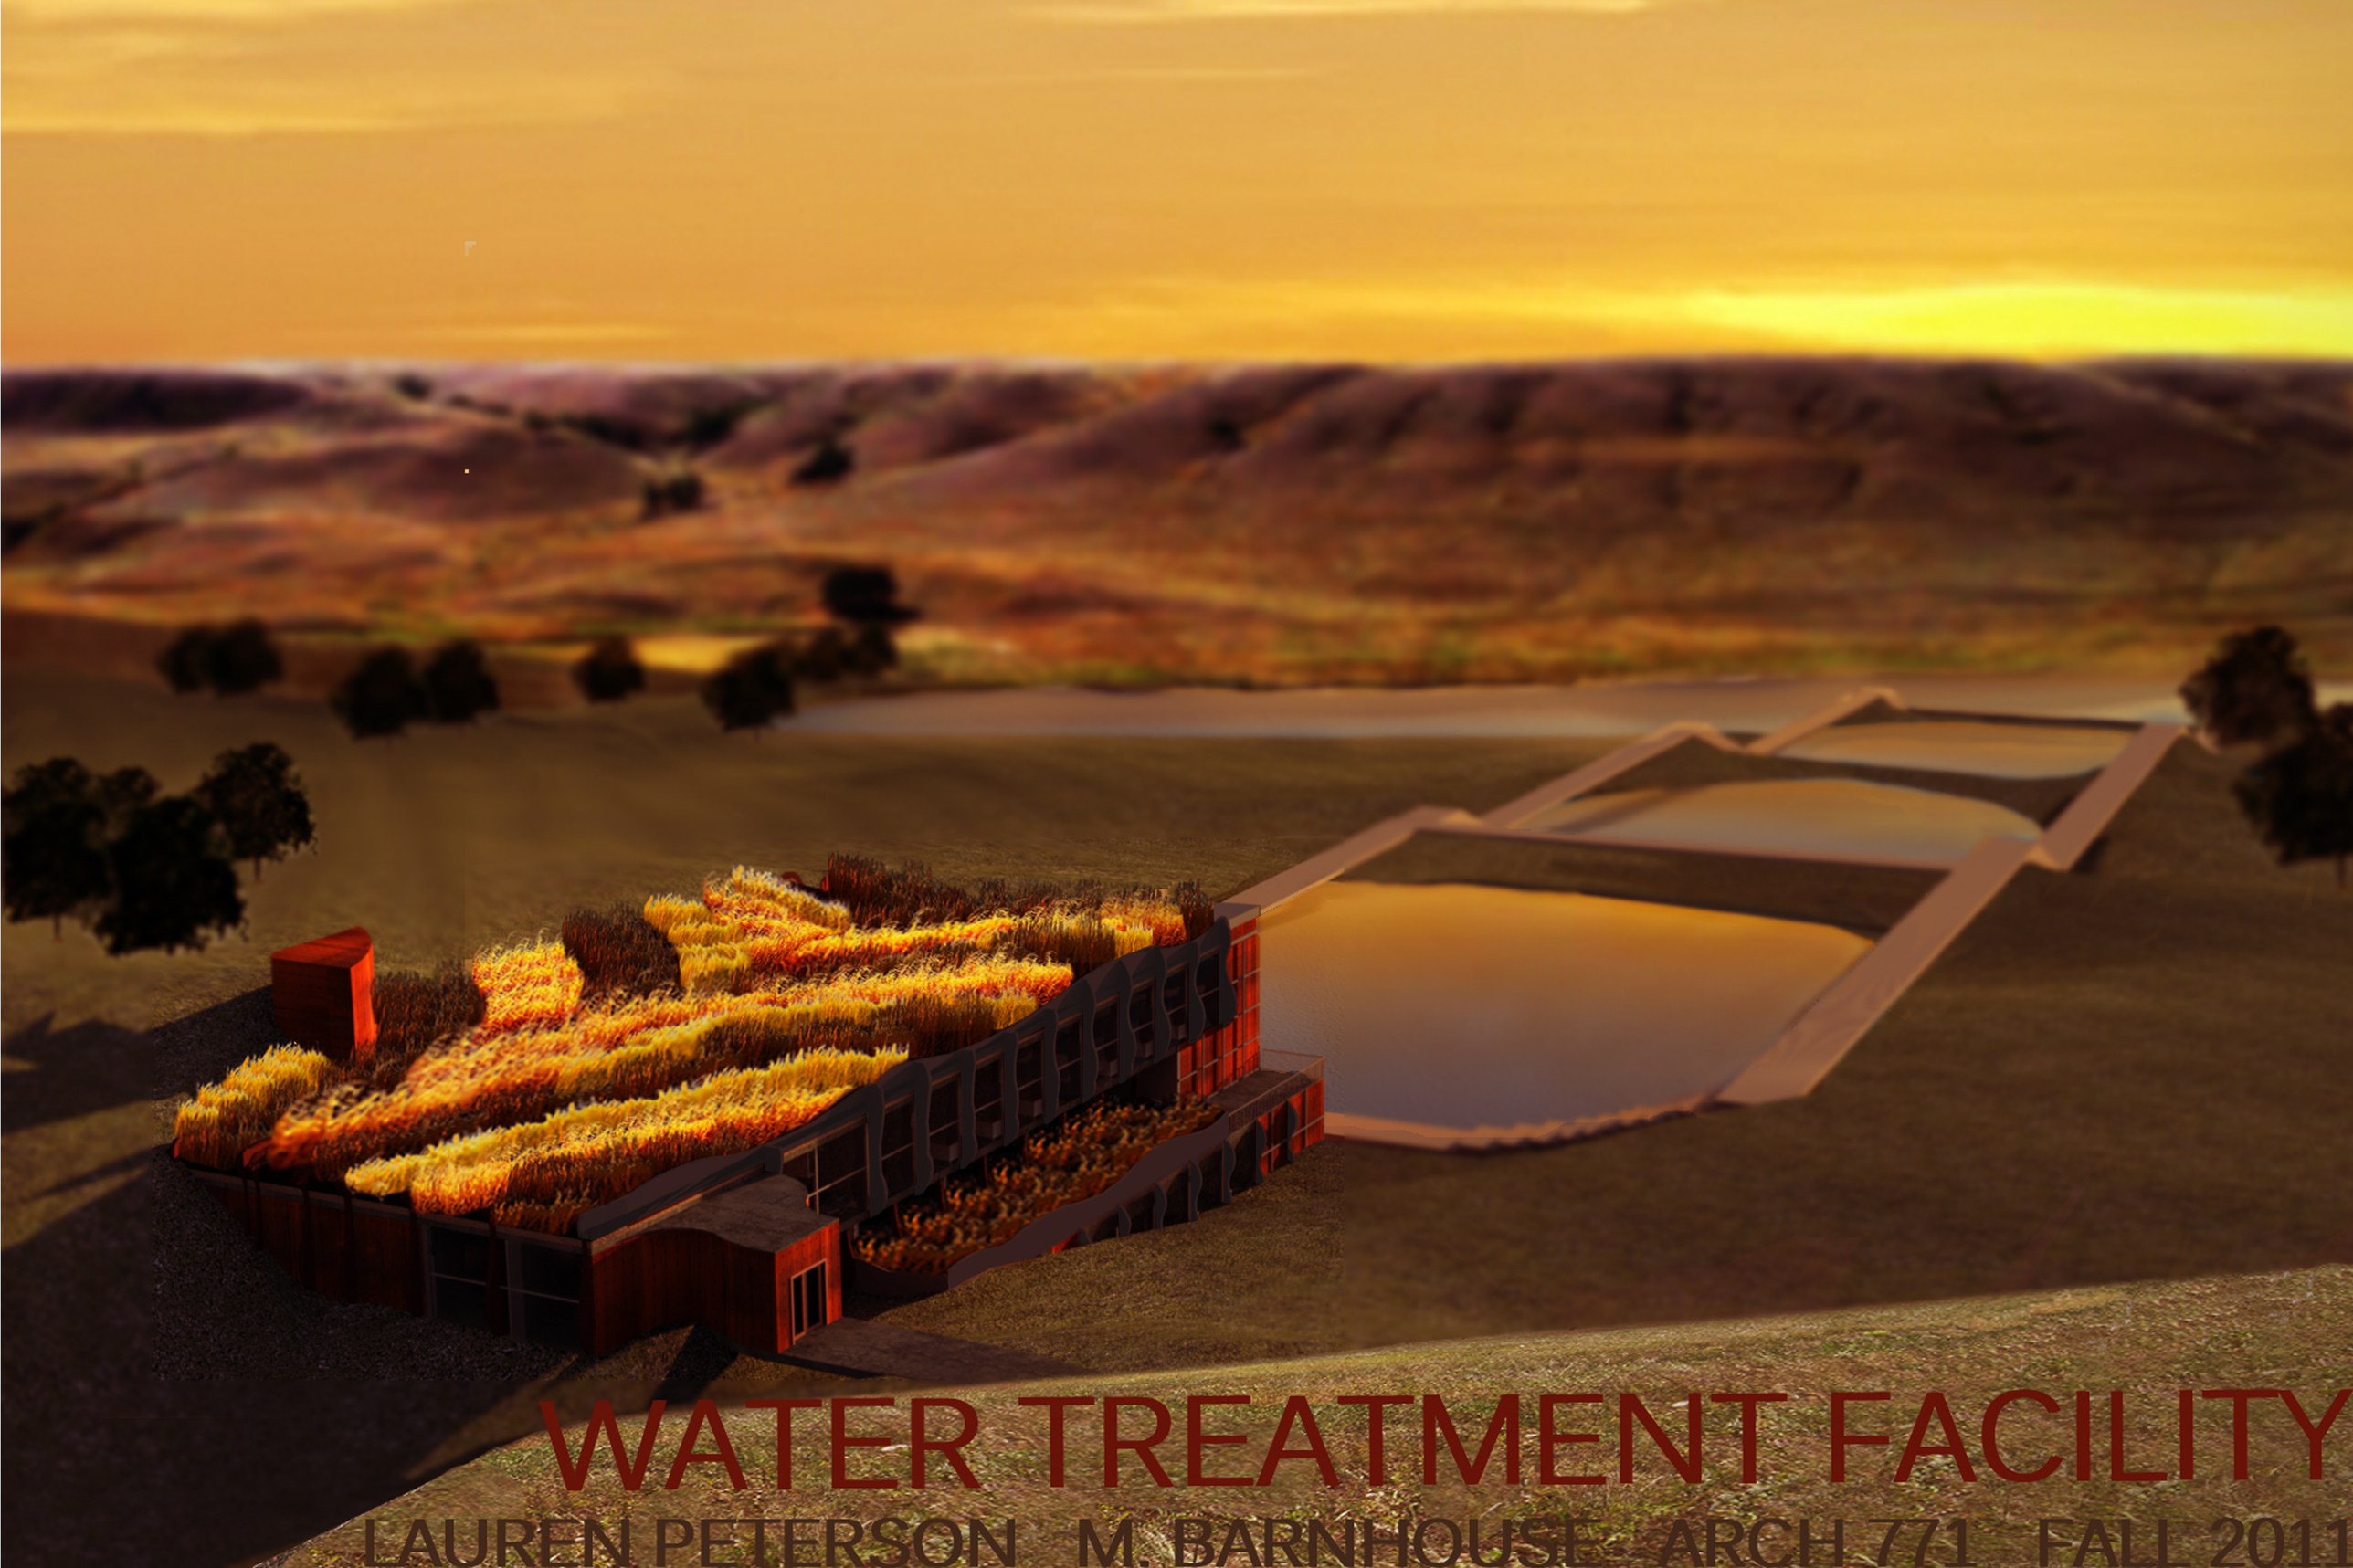

WATER TREATMENT FACILITY

LAUREN PETERSON M. BARNHOUSE ARCH 771 FALL 2011

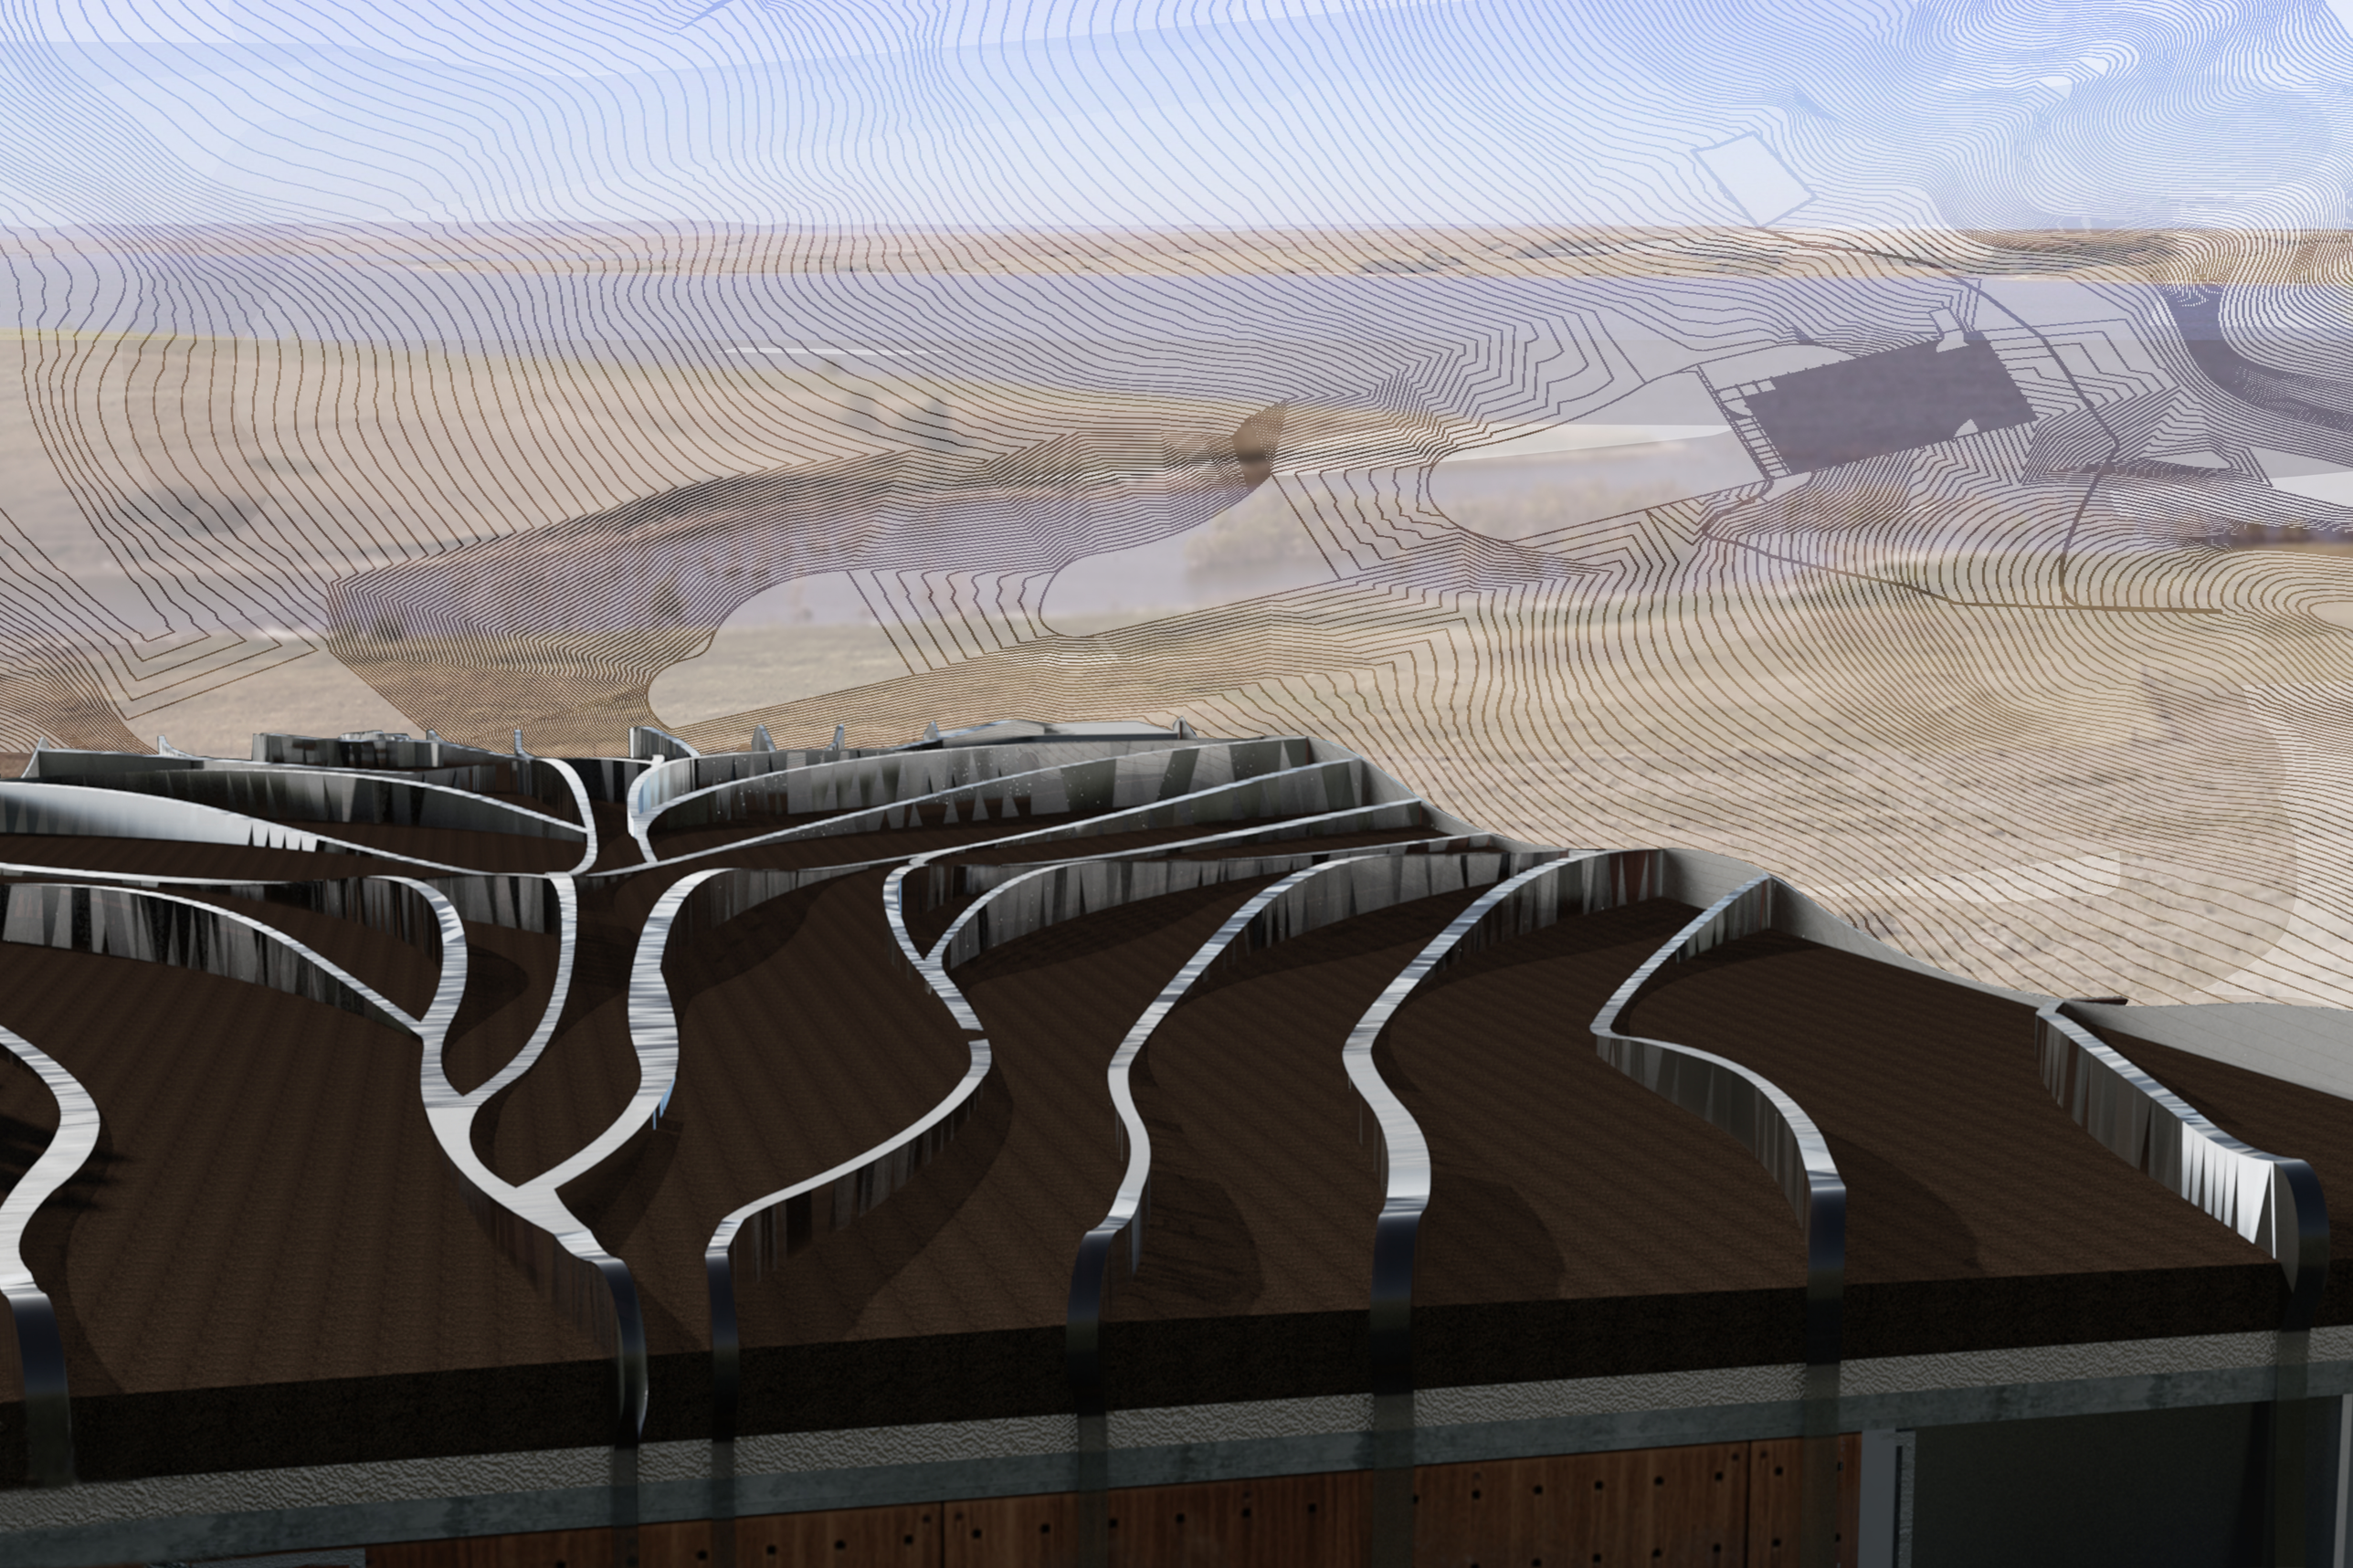

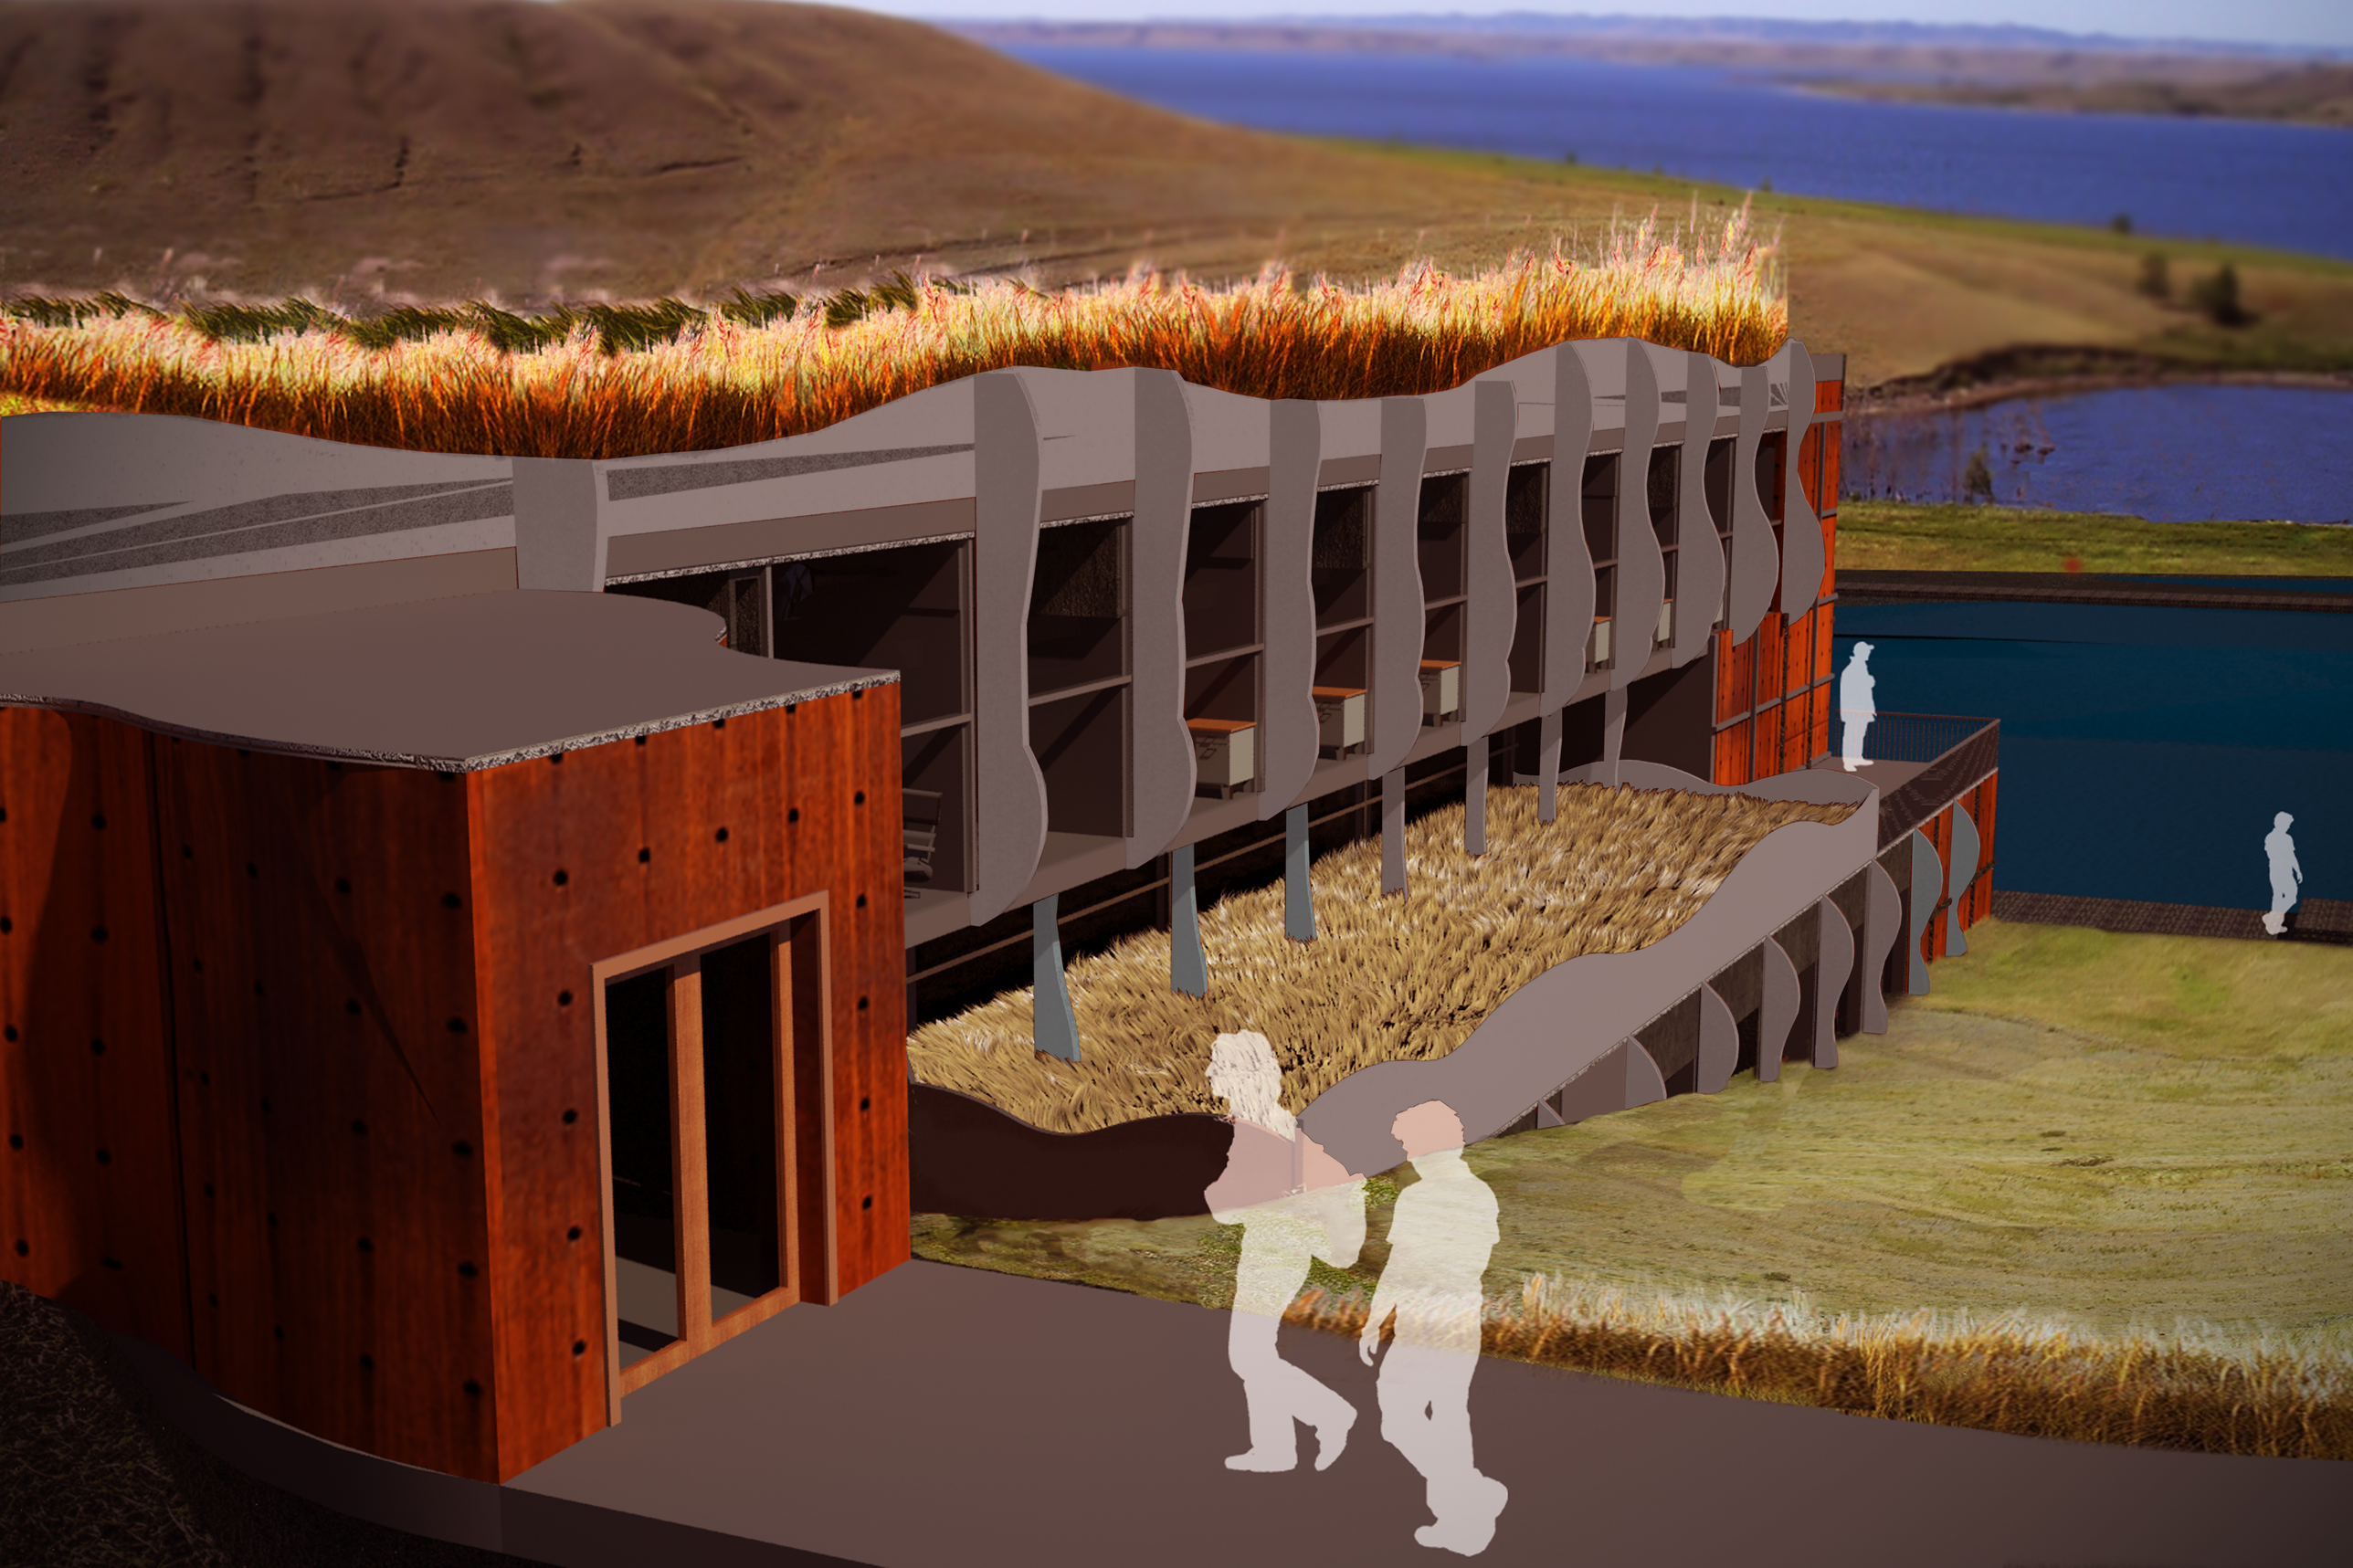

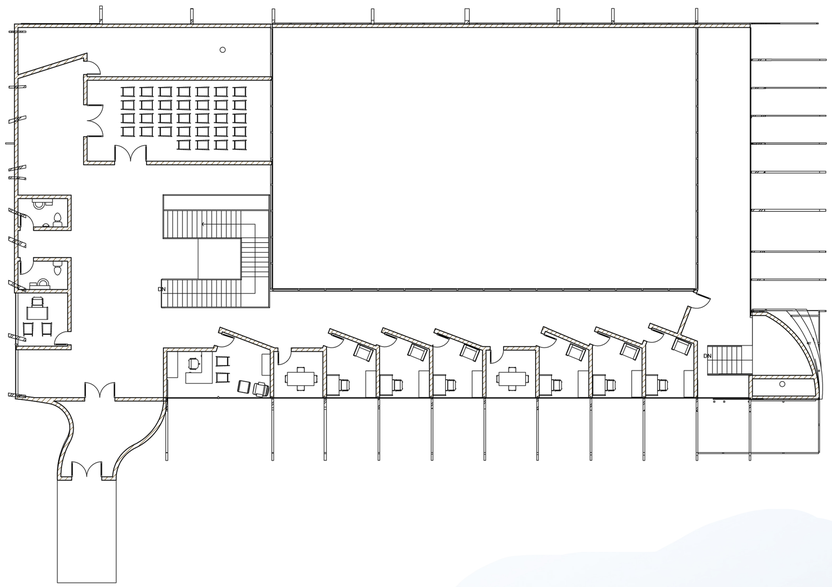

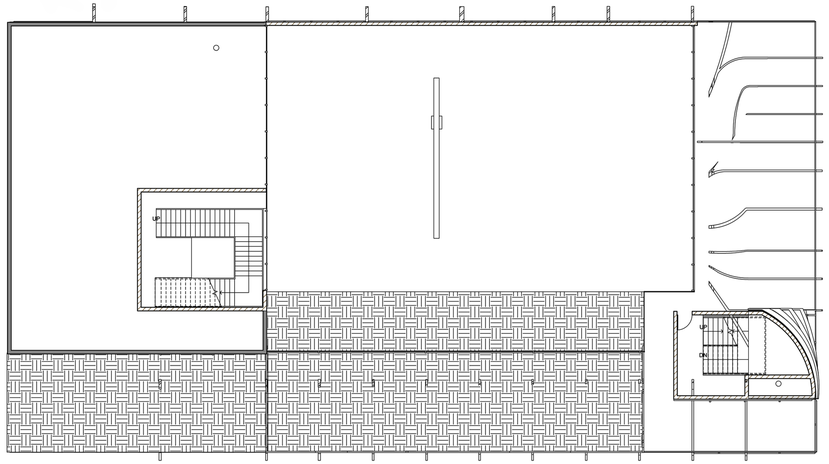

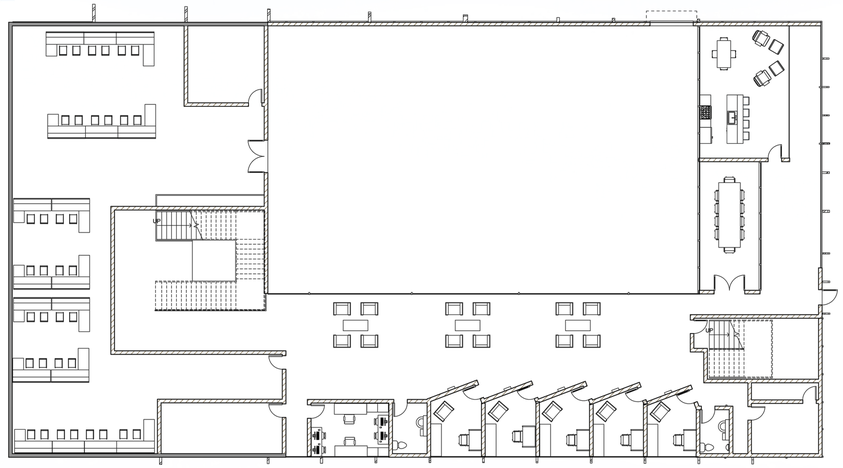

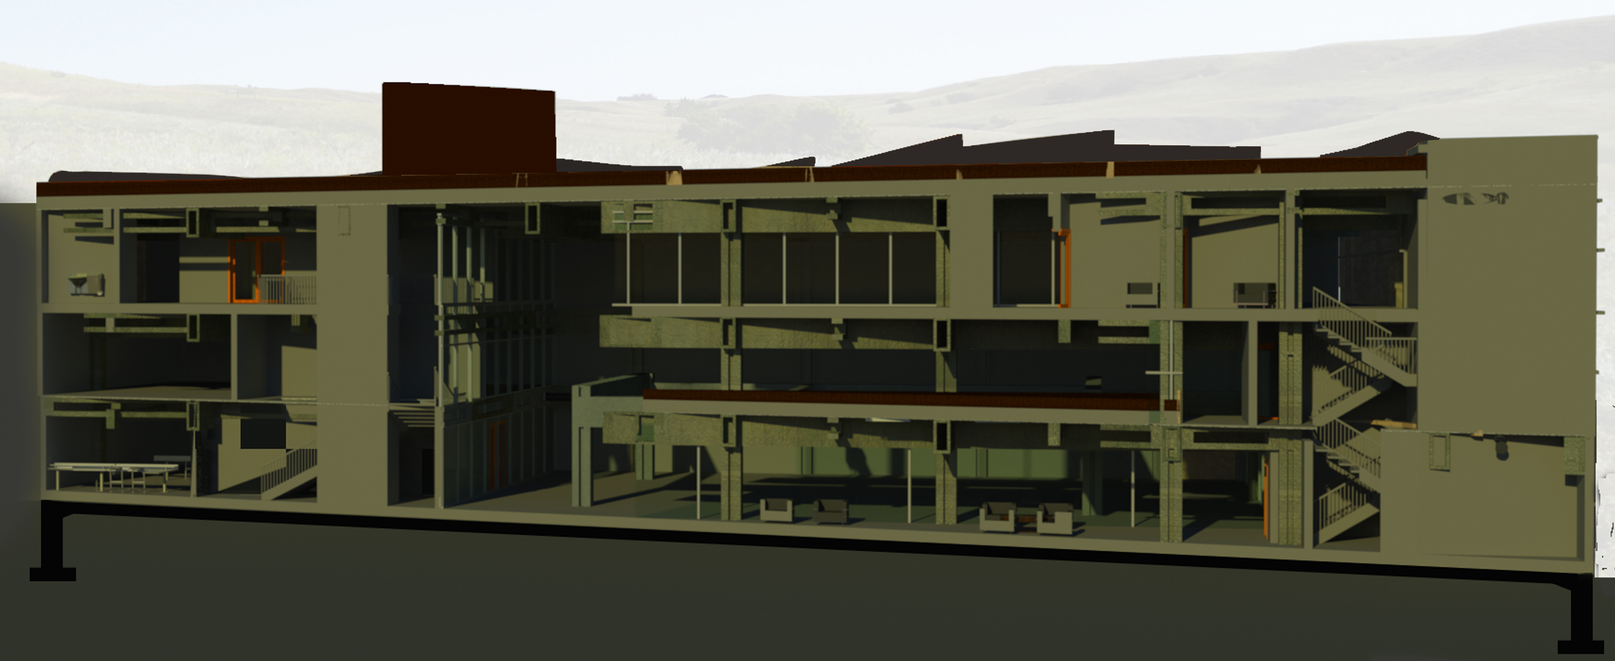

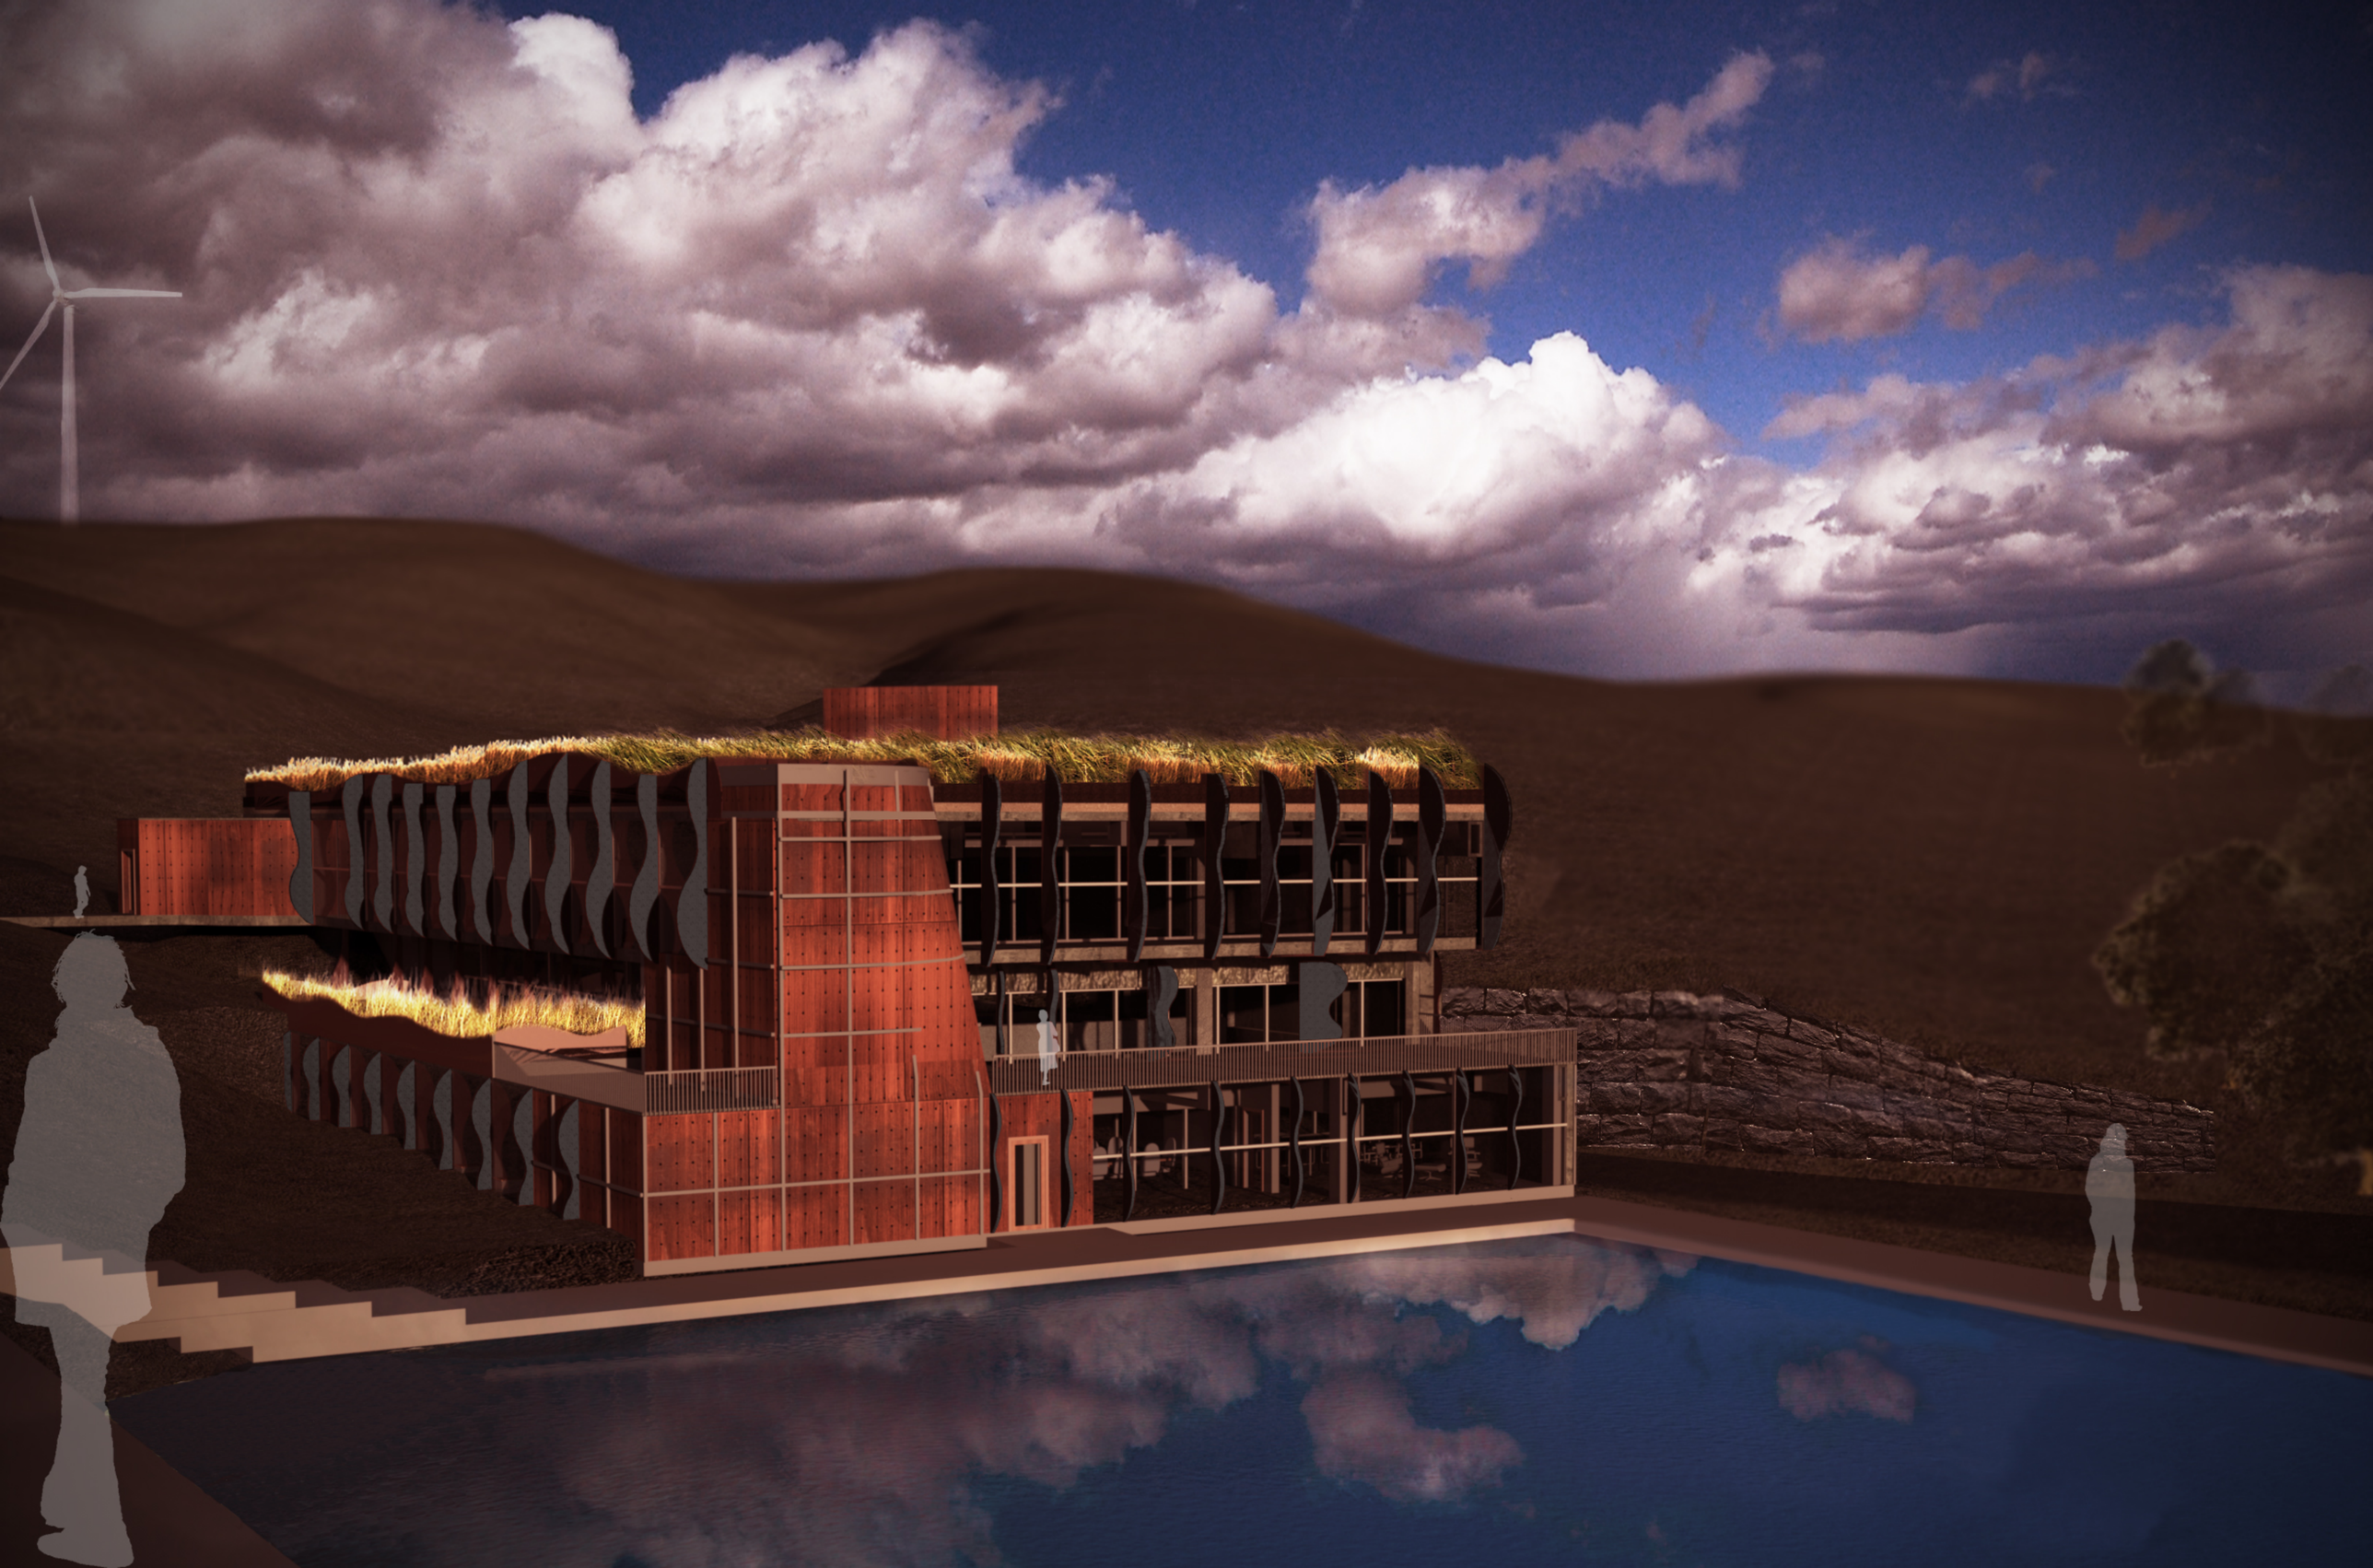

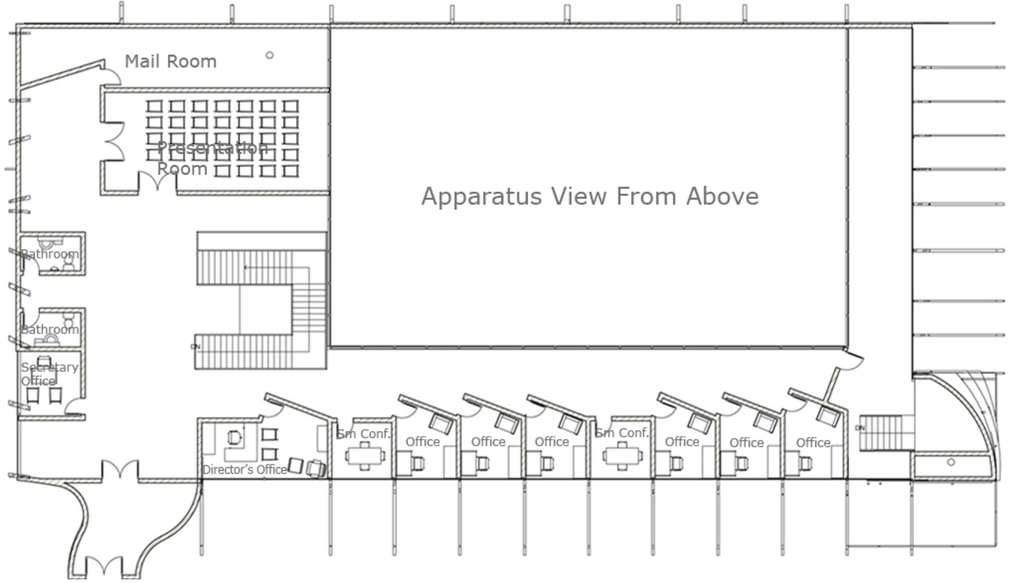

3rd Floor

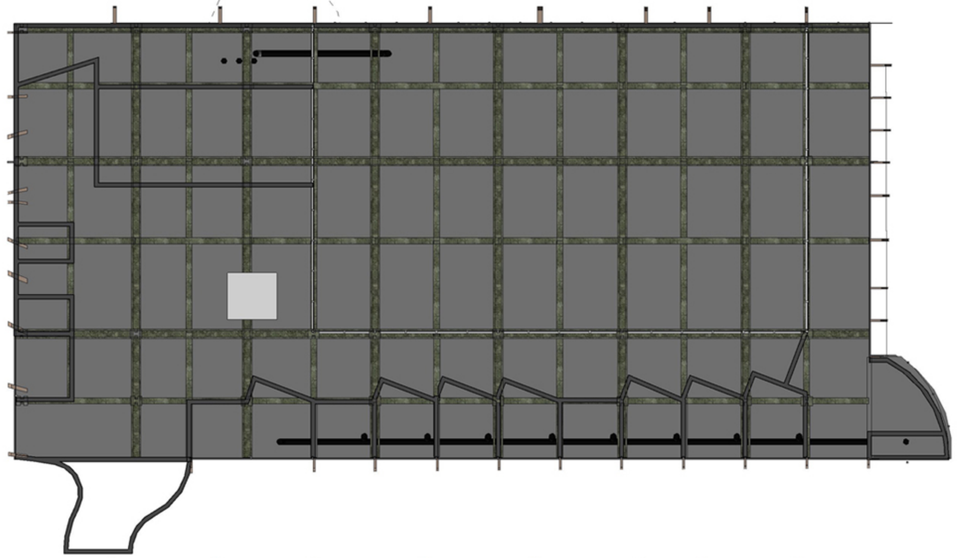

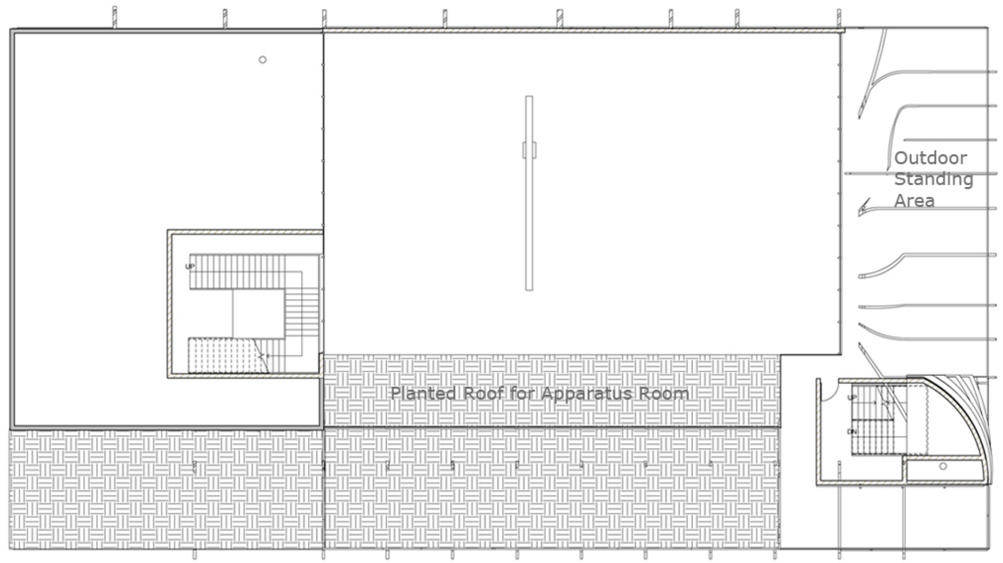

2nd Floor

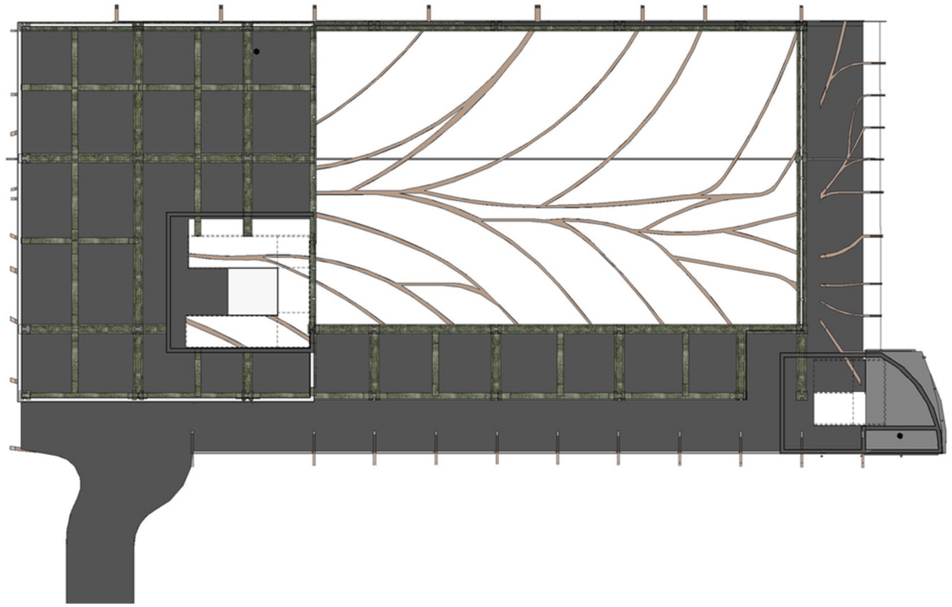

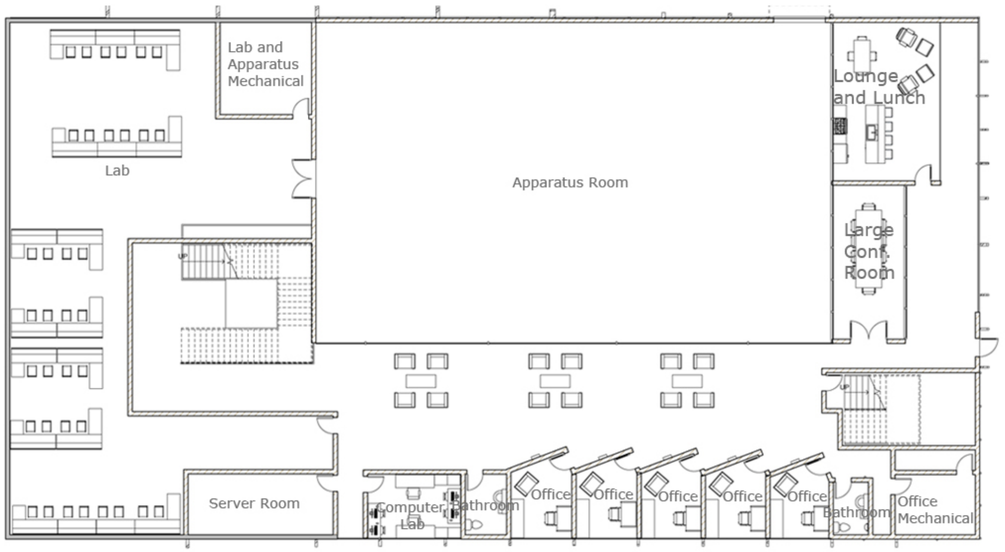
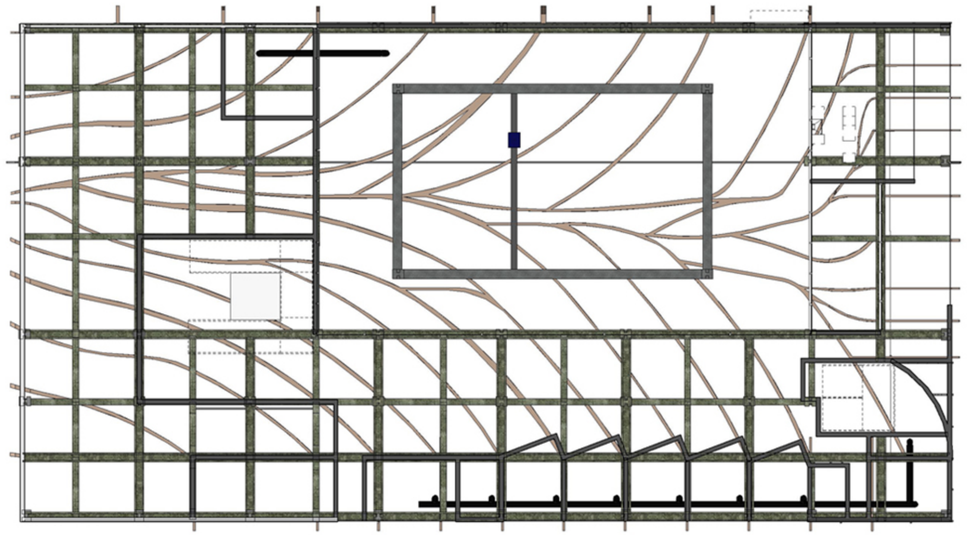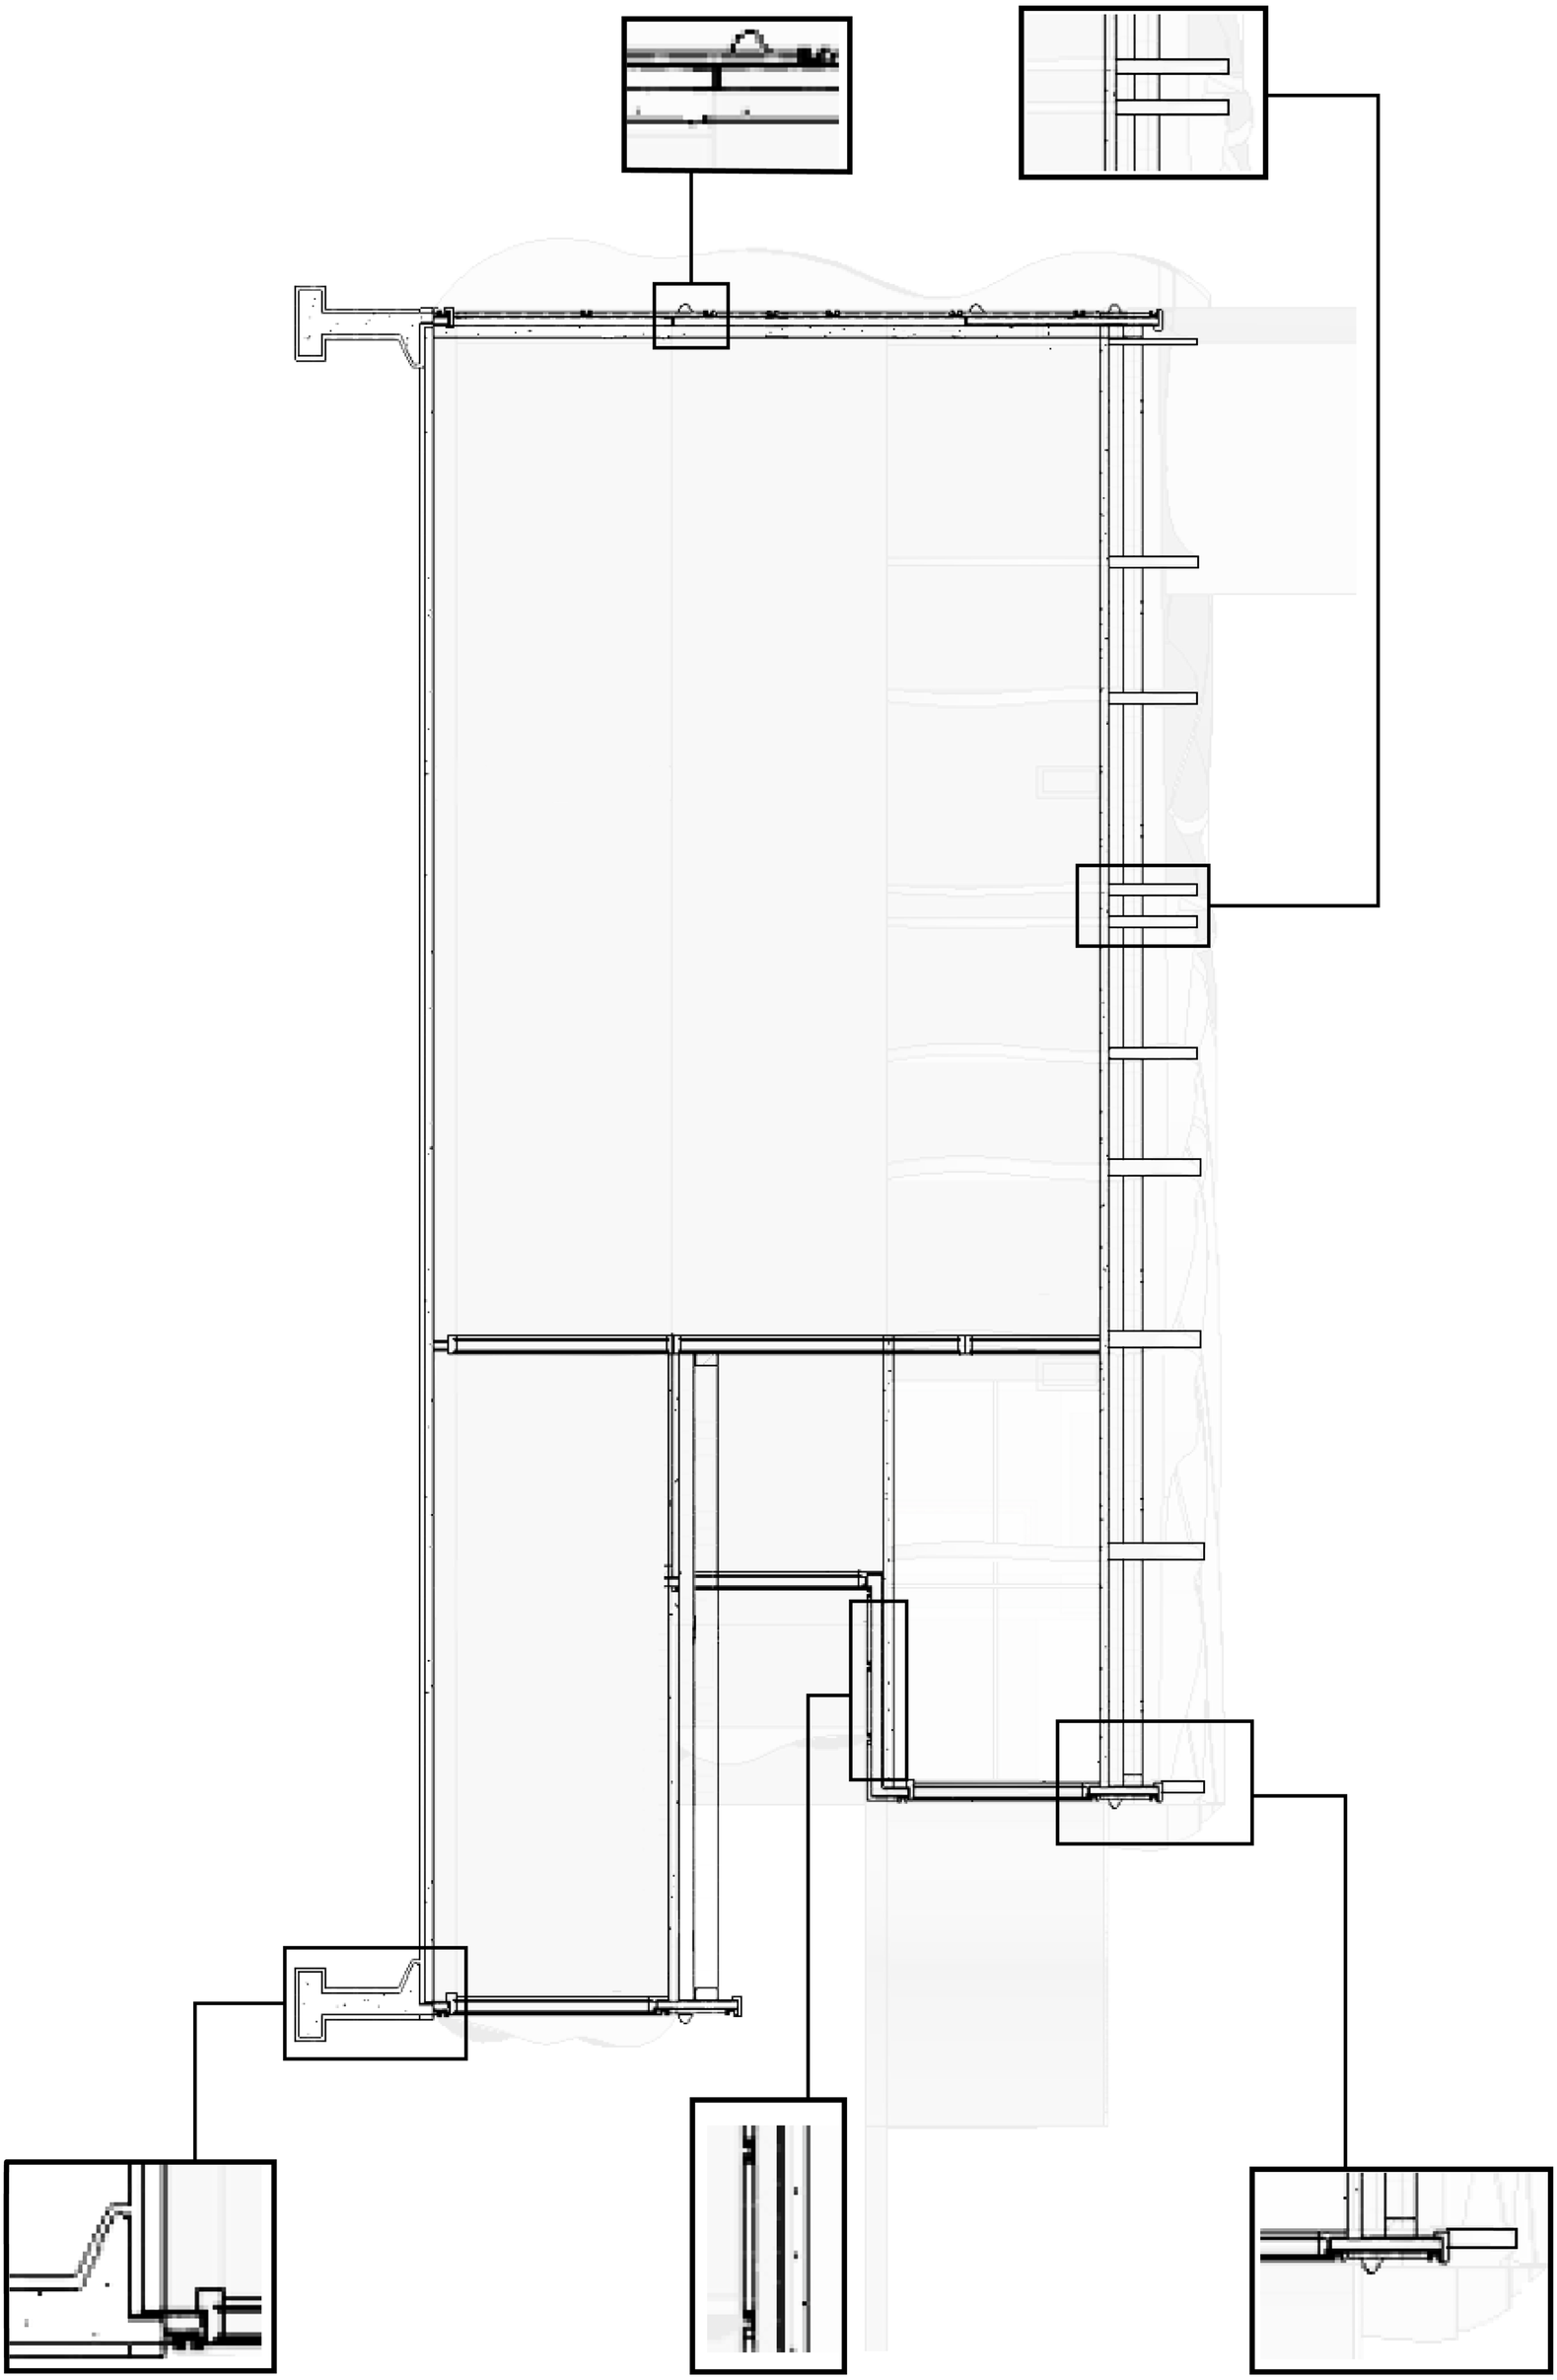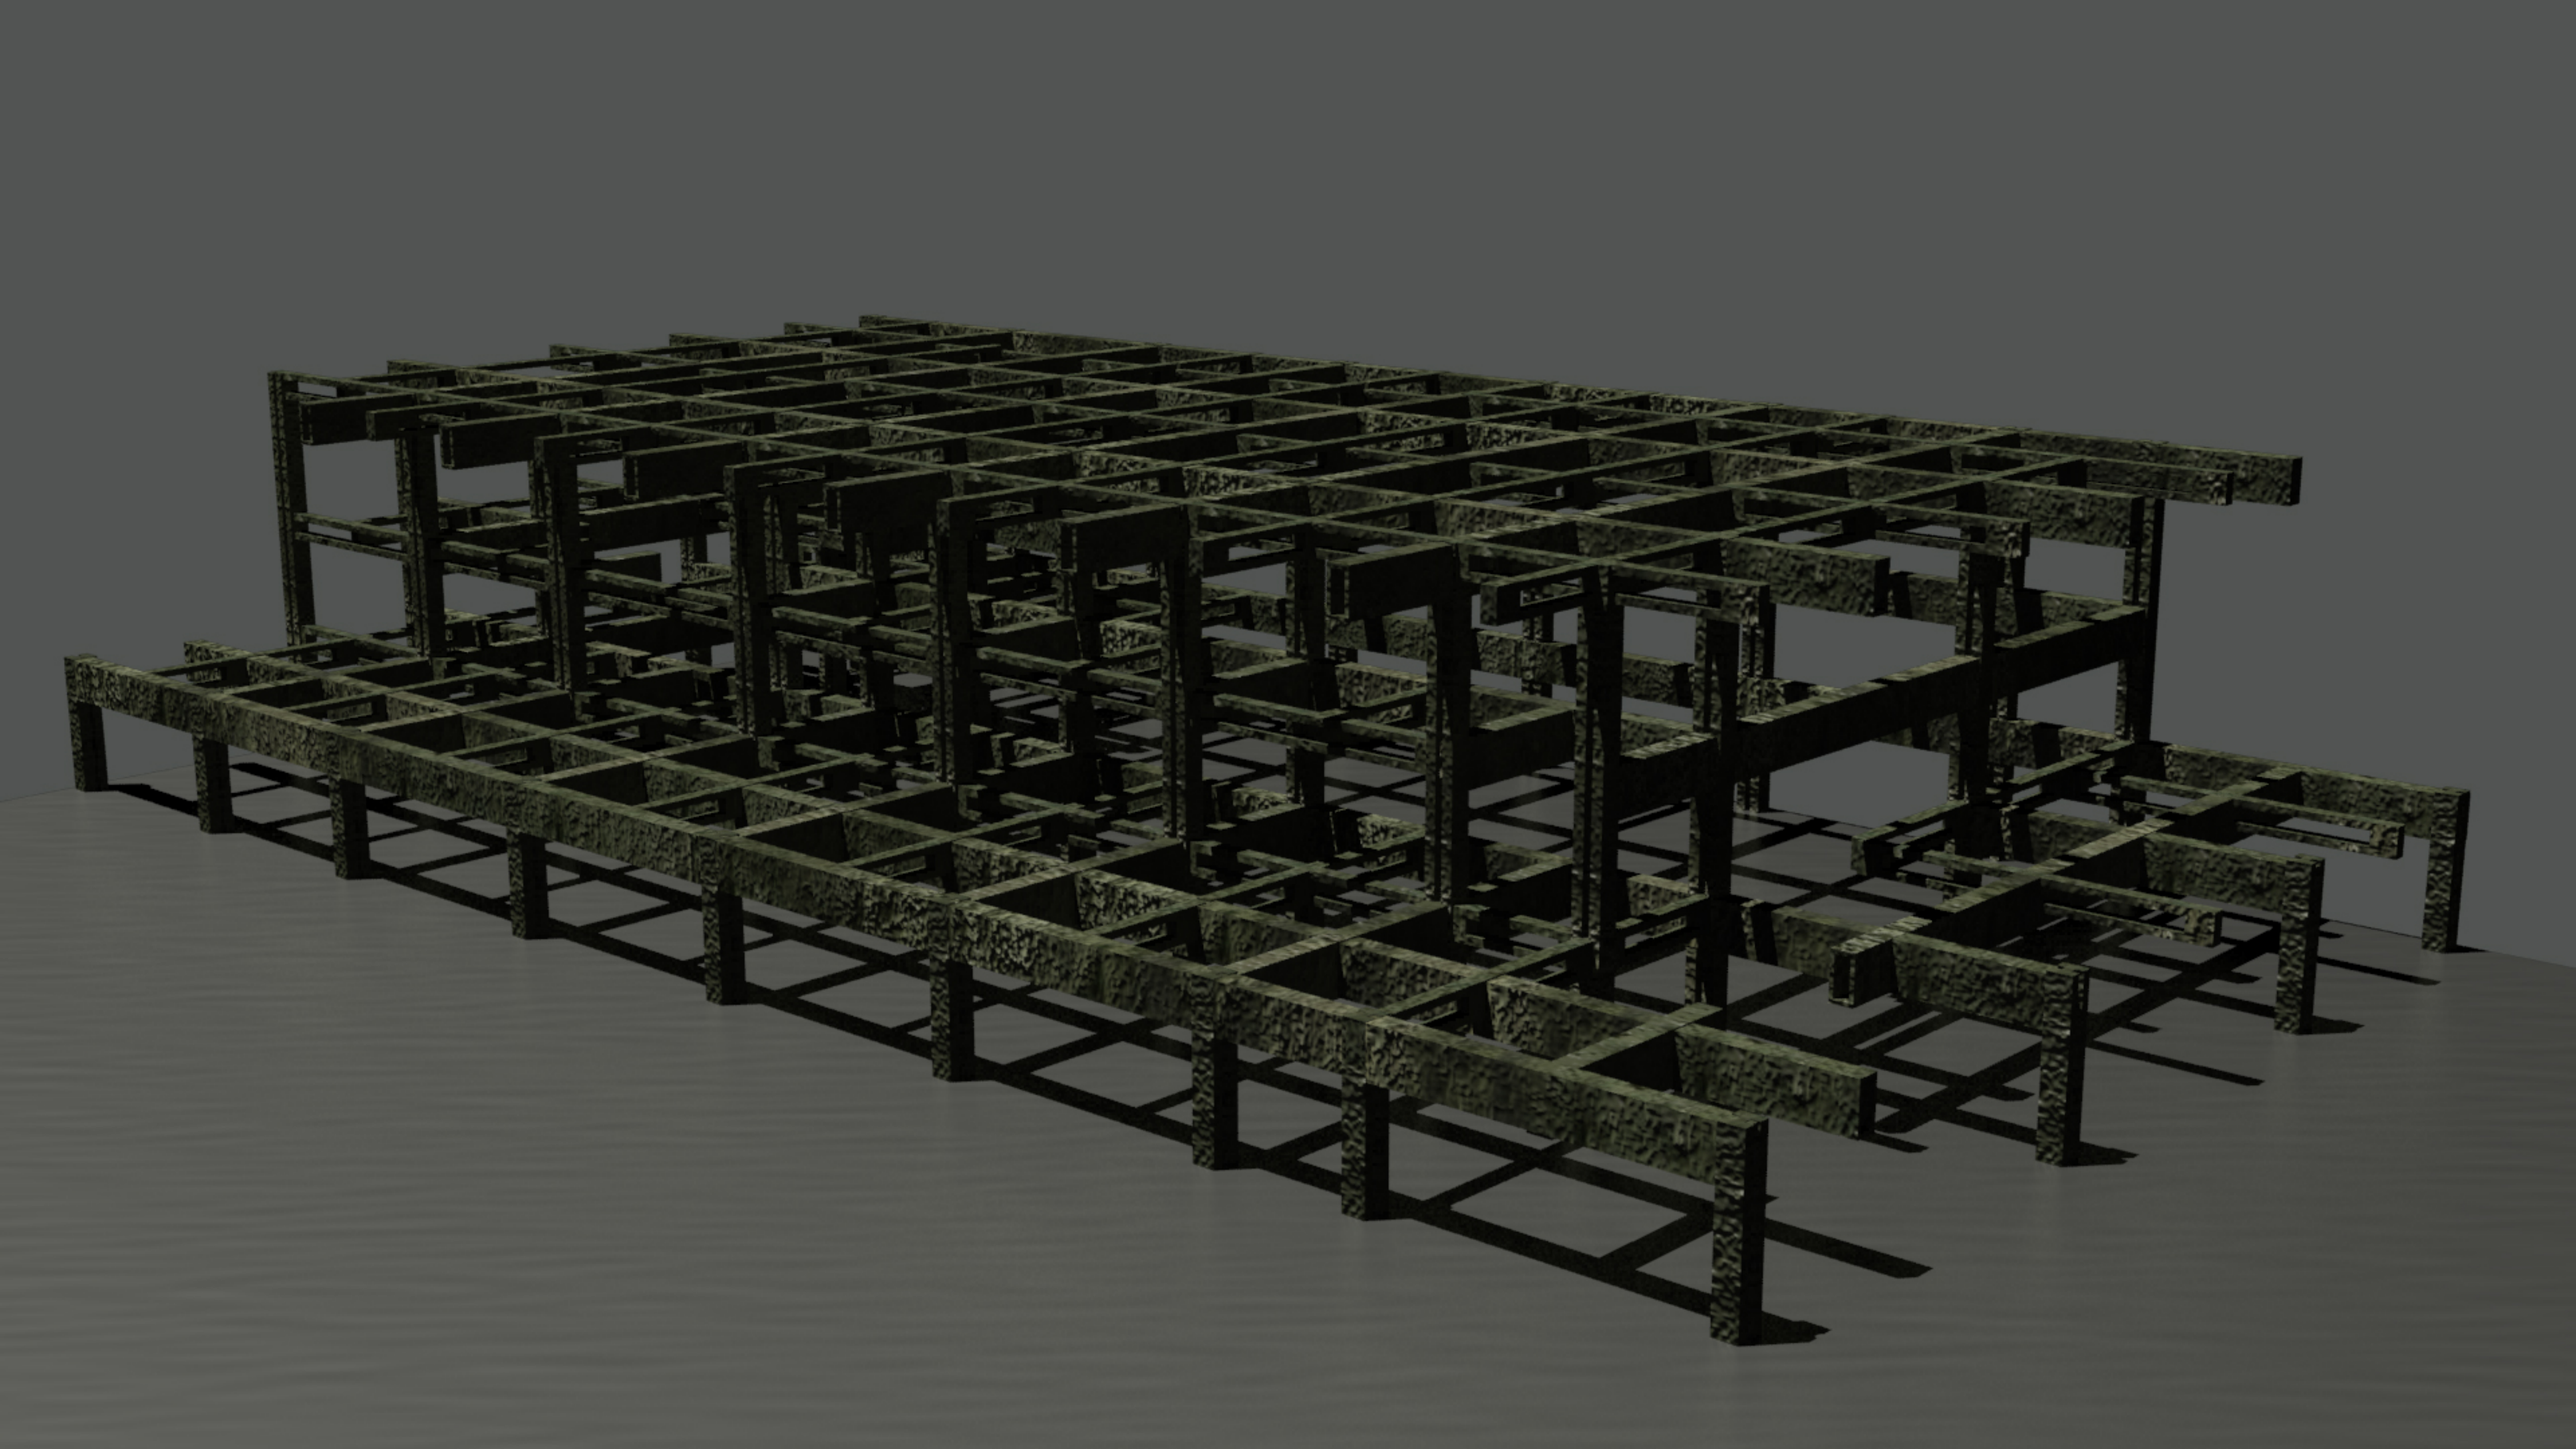
1st Floor