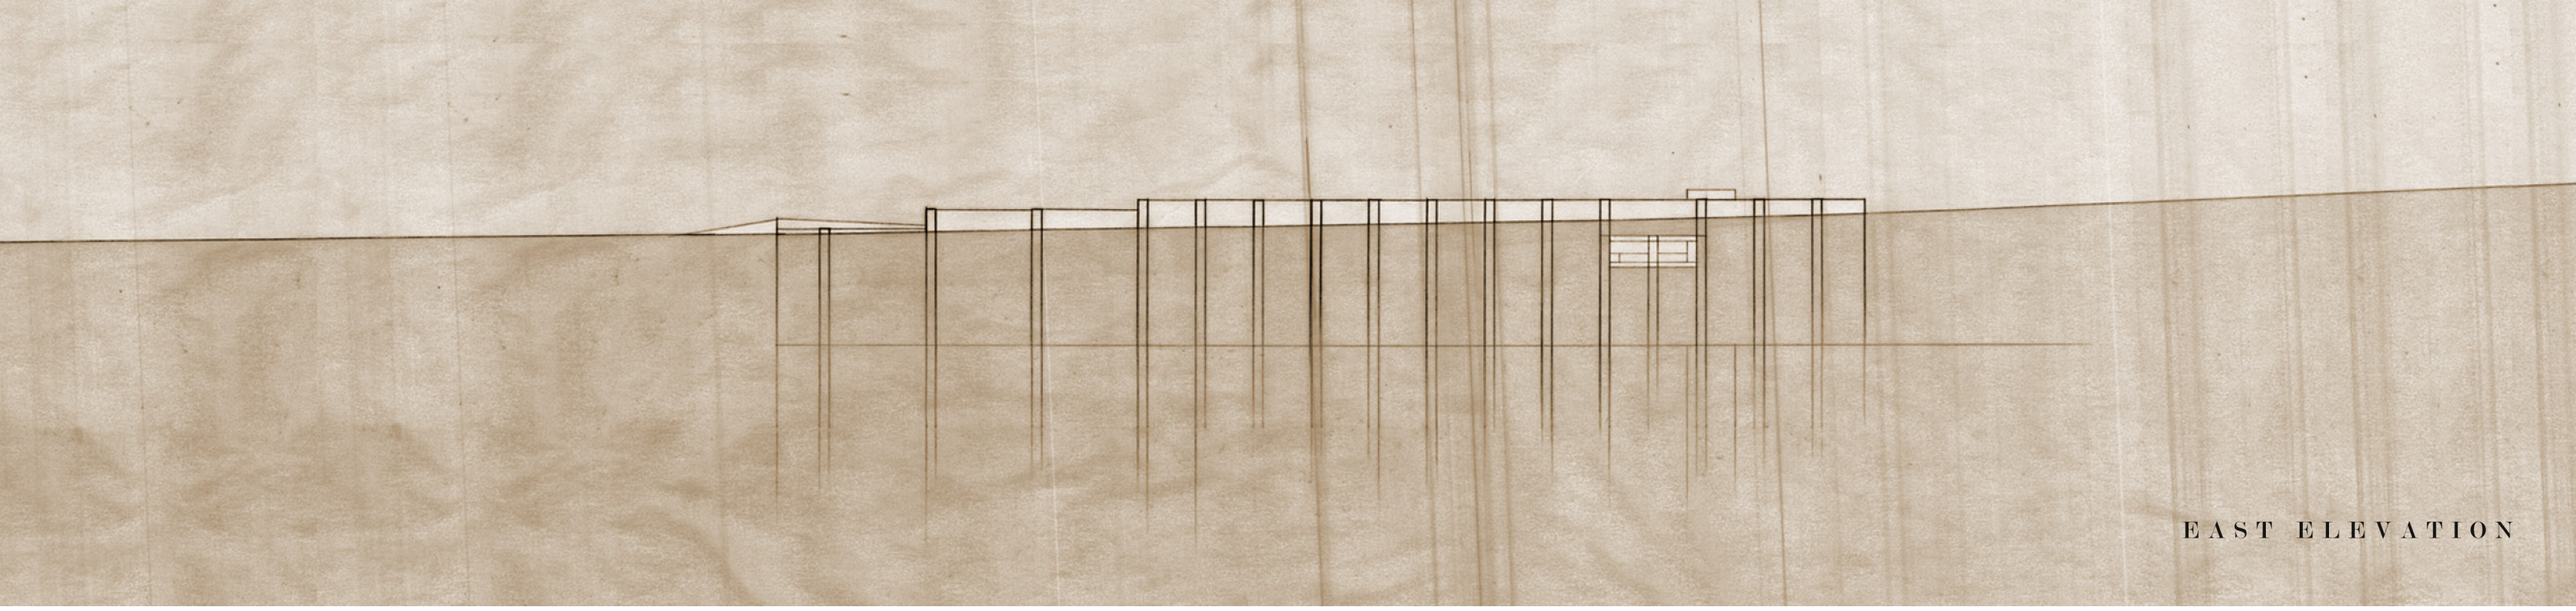

EAST ELEVATION

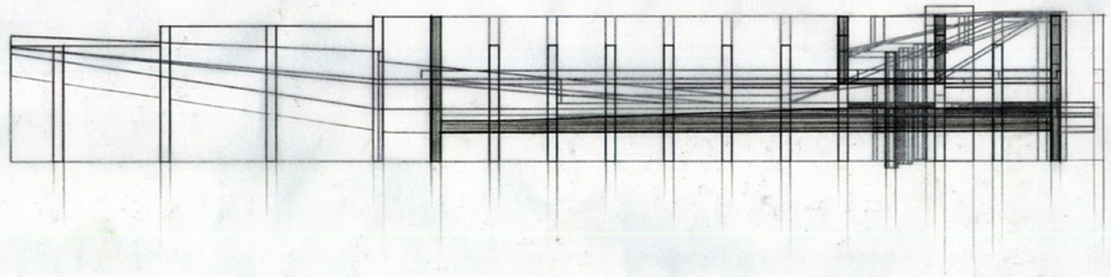

EAST SECTION

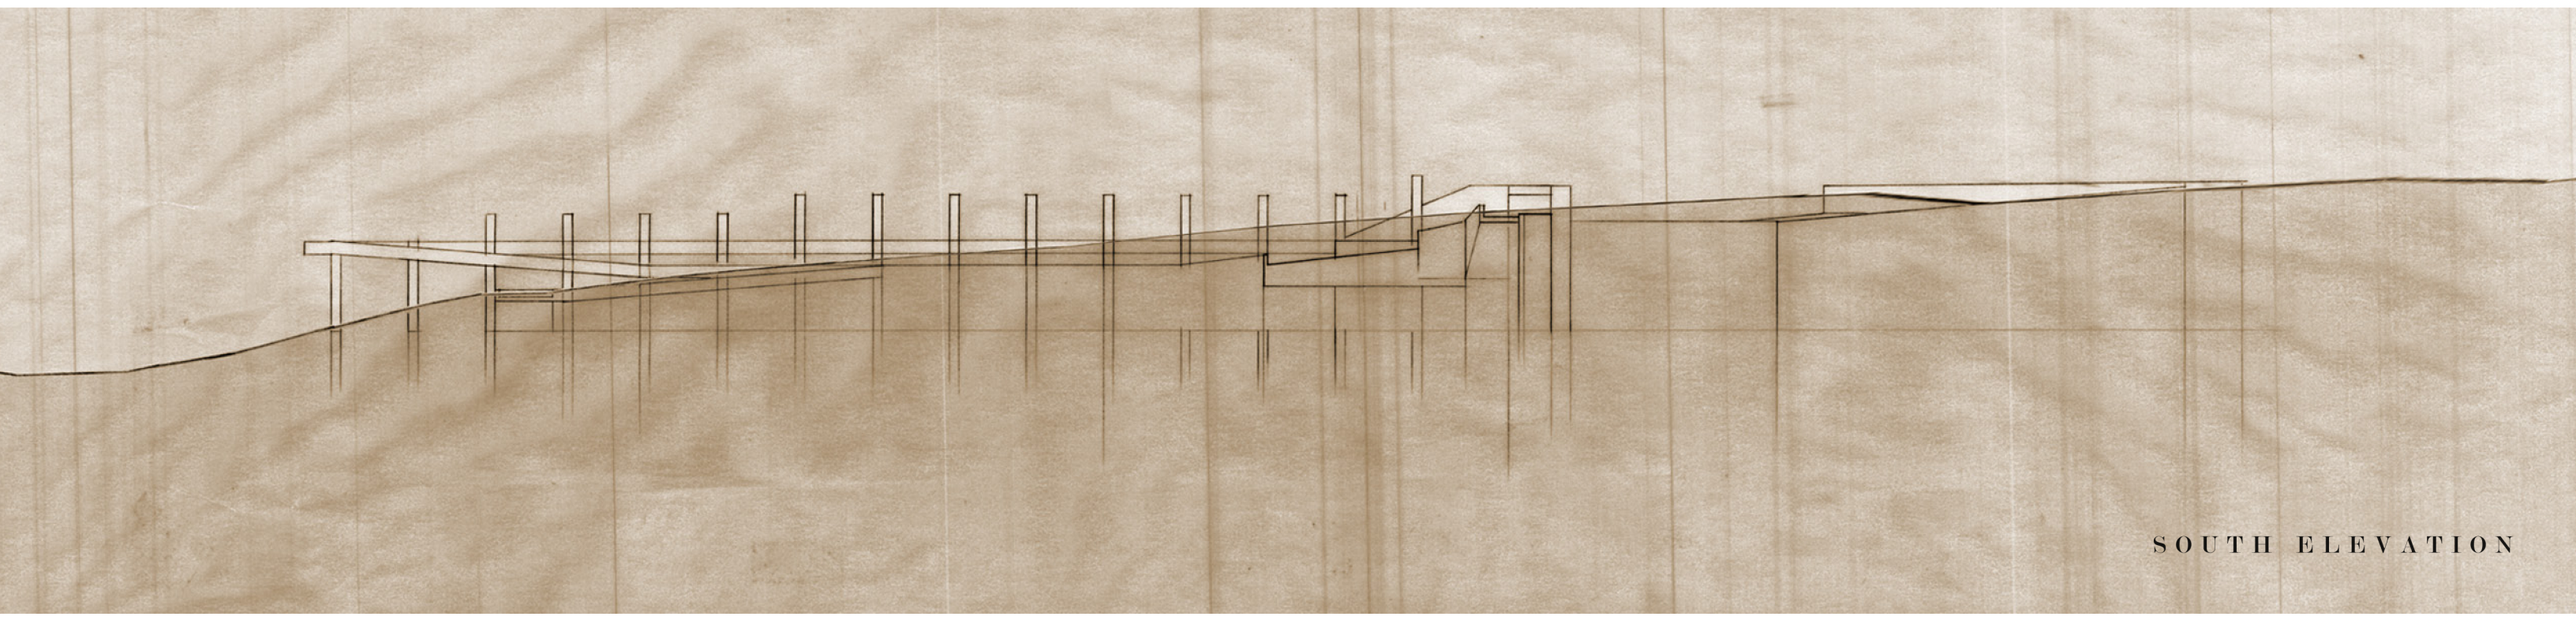

SOUTH ELEVATION

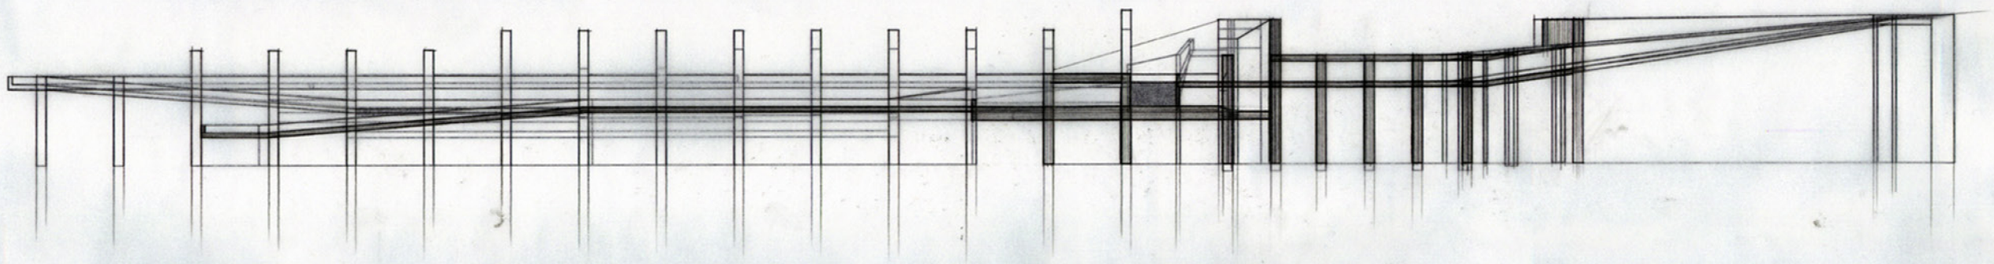

SOUTH SECTION