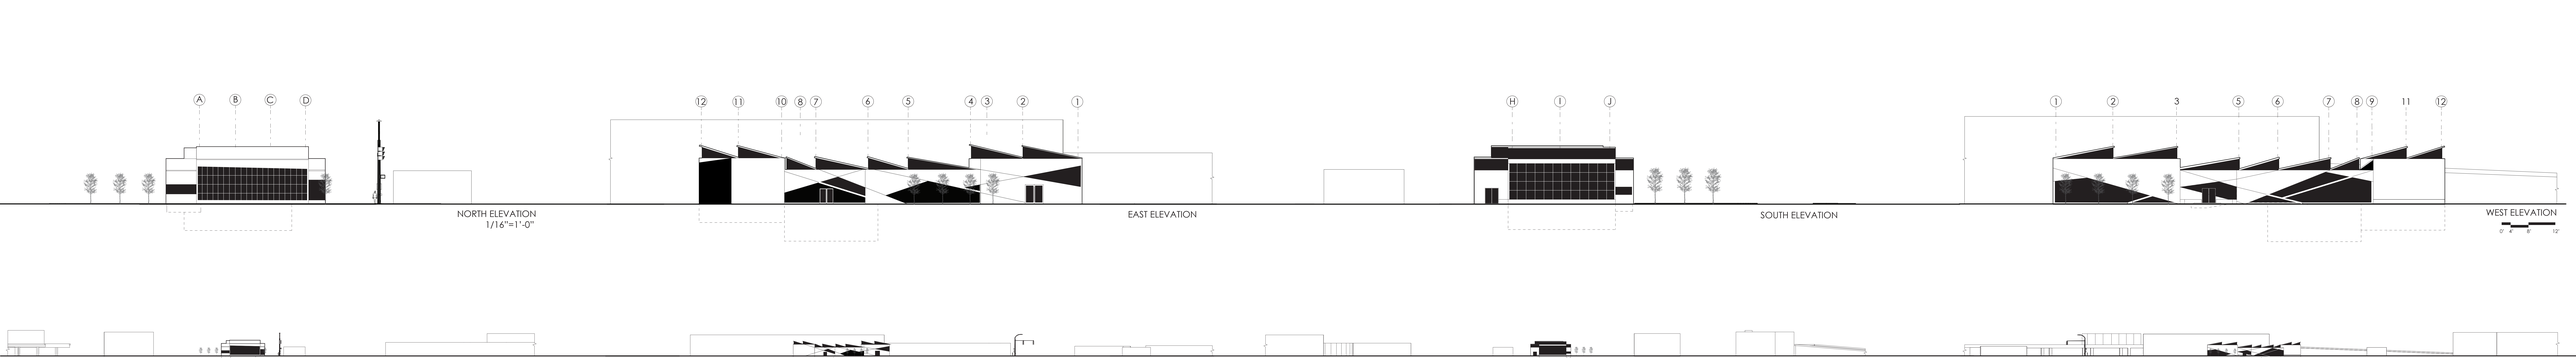

NORTH ELEVATION
1/16"=1'-0"

EAST ELEVATION

SOUTH ELEVATION

WEST ELEVATION