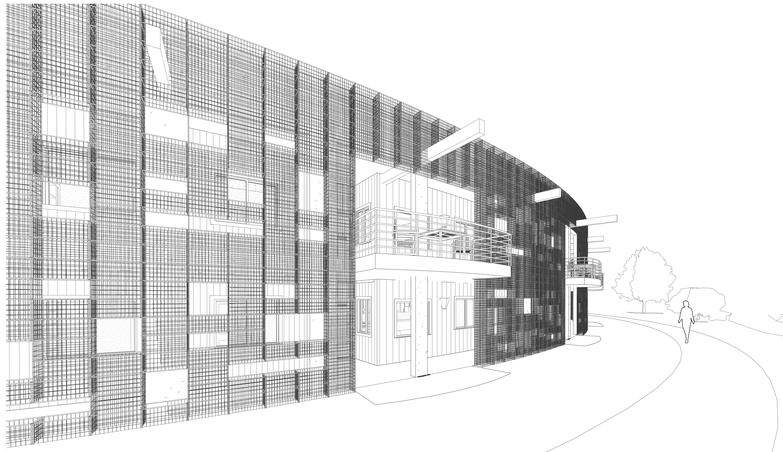

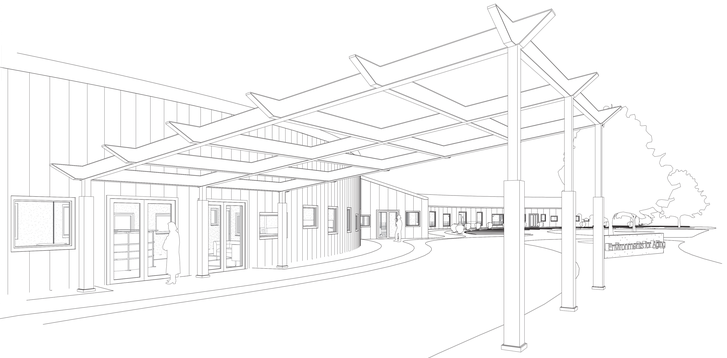

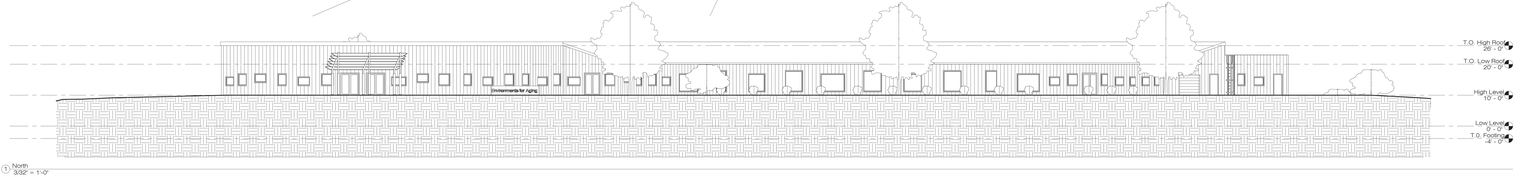

1 North
3/32" = 1'-0"

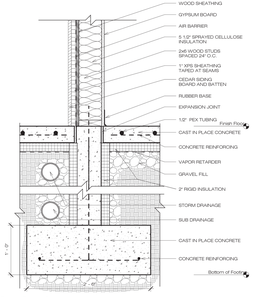

2 Typical Footing Detail
1 1/2" = 1'-0"

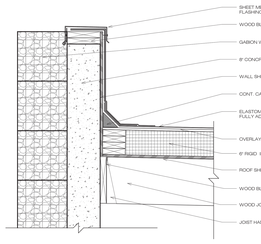

3 Typical Parapet Detail
1 1/2" = 1'-0"

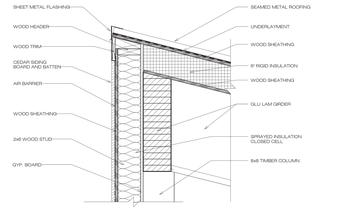

4 Typical Sheet Roof Detail
1 1/2" = 1'-0"

2 South
3/32" = 1'-0"

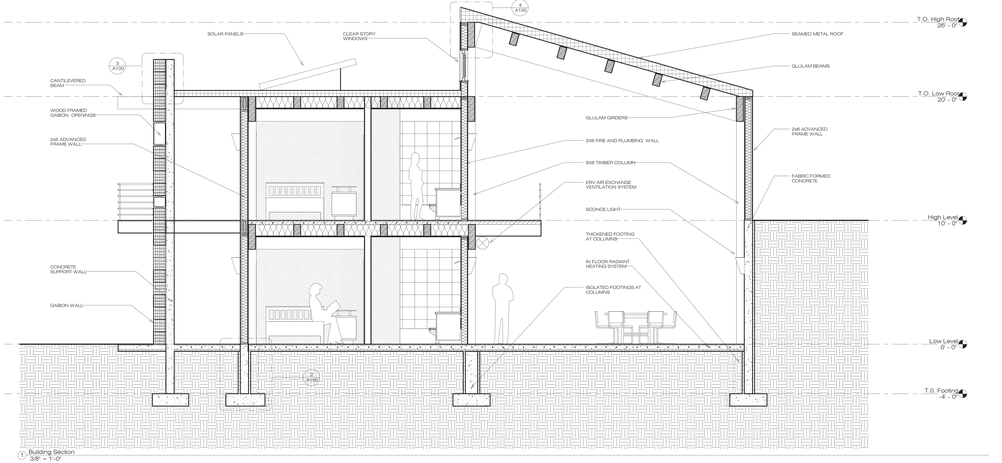

1 Building Section
3/8" = 1'-0"

ARCH 772 Design Thesis
Spring Semester 2014
Stephen LaGrange
Mike Christenson

Revit, AutoCAD, Illustrator