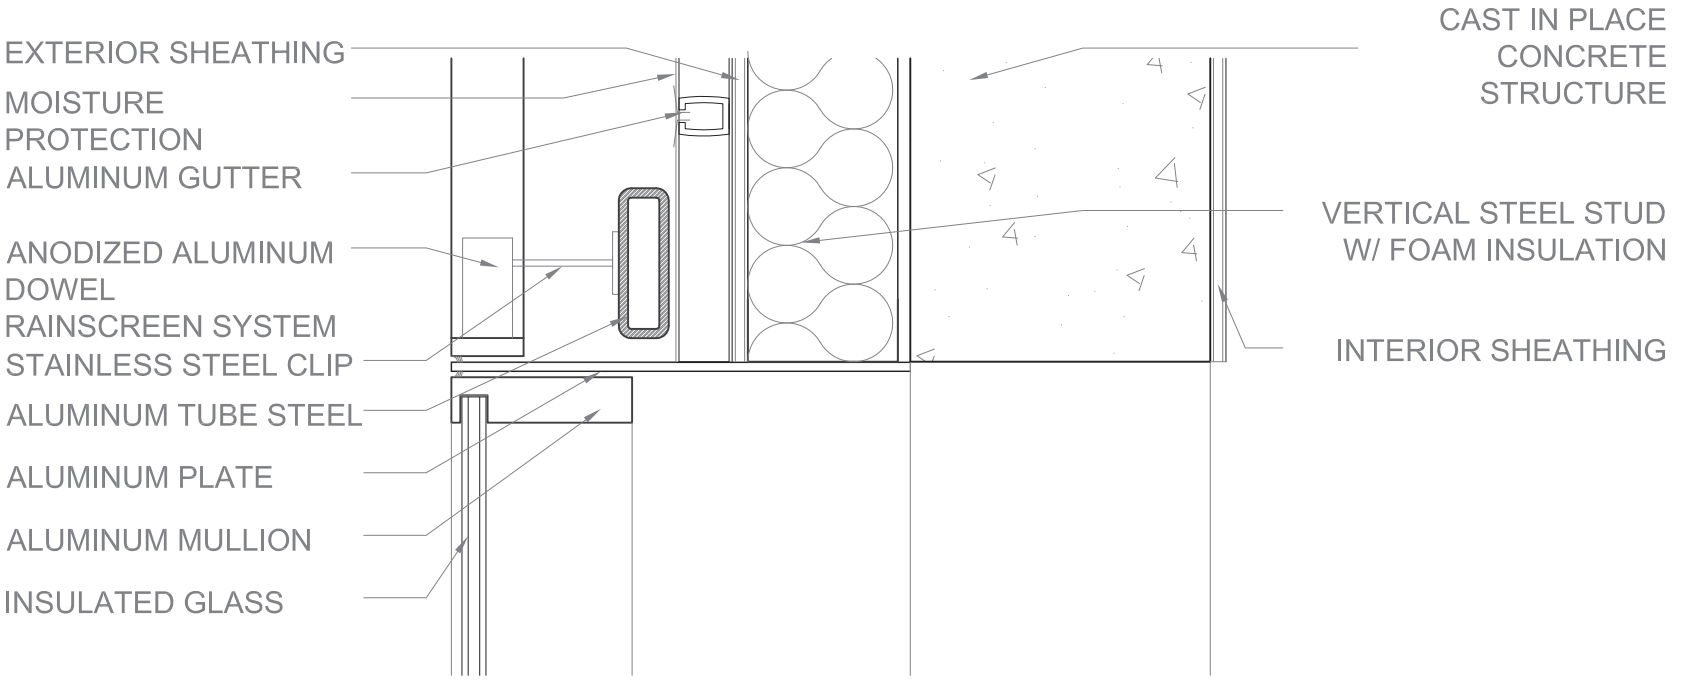

WINDOW AT RAINSCREEN PLAN DETAIL