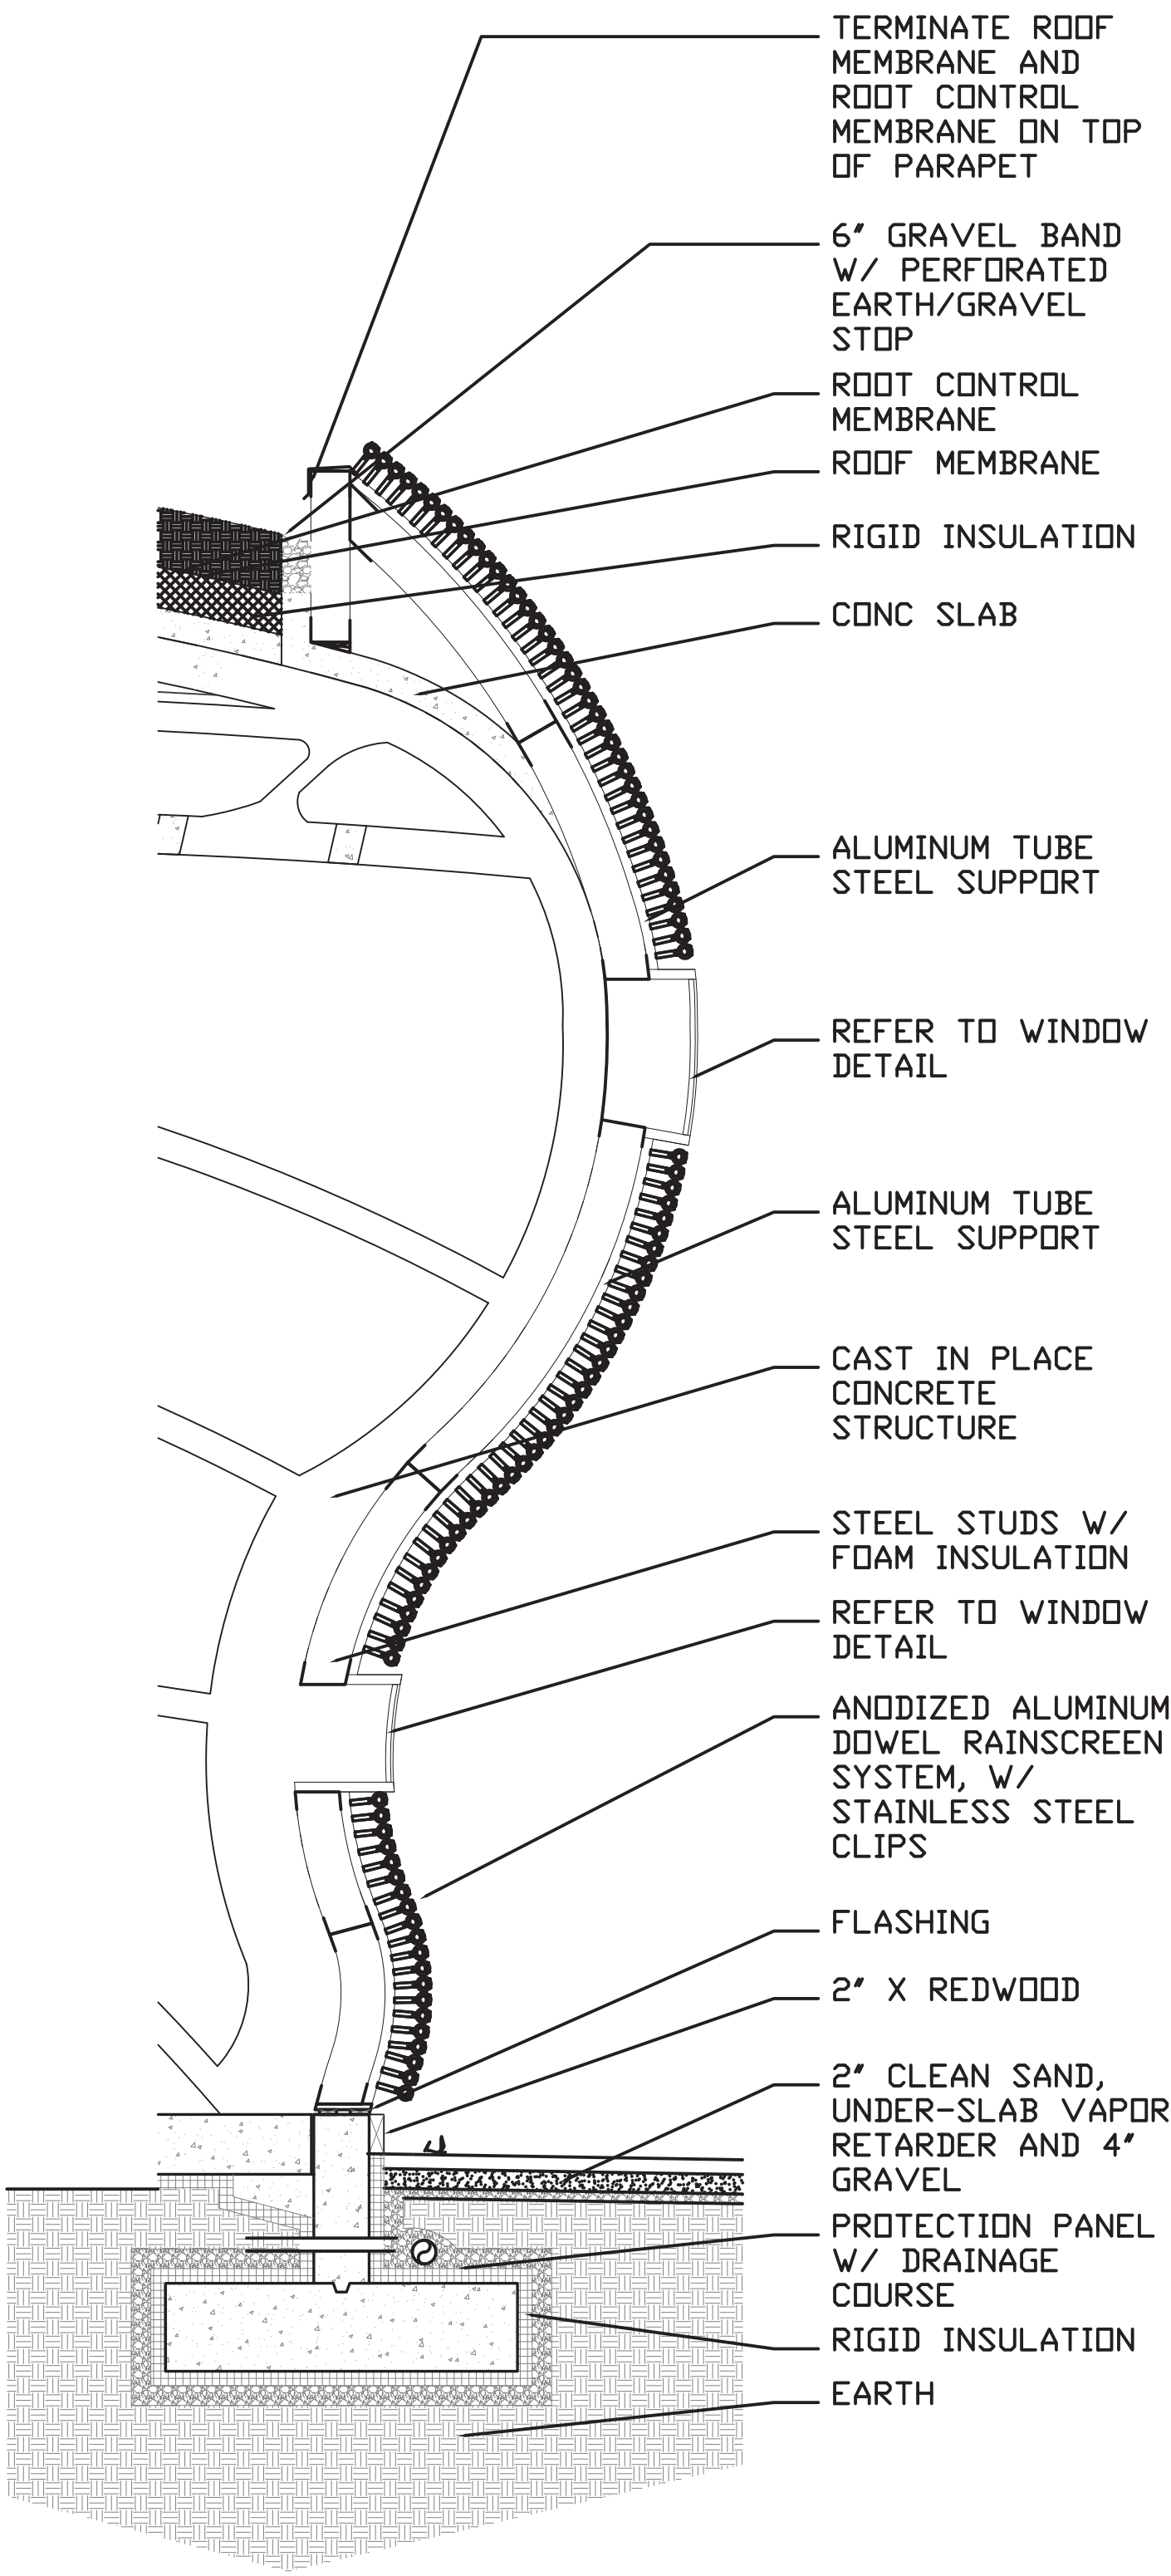
TERMINATE ROOF MEMBRANE AND ROOT CONTROL MEMBRANE ON TOP OF PARAPET
6" GRAVEL BAND W/ PERFORATED EARTH/GRAVEL STOP
ROOT CONTROL MEMBRANE
ROOF MEMBRANE
RIGID INSULATION
CONC SLAB
ALUMINUM TUBE STEEL SUPPORT
REFER TO WINDOW DETAIL
ALUMINUM TUBE STEEL SUPPORT
CAST IN PLACE CONCRETE STRUCTURE
STEEL STUDS W/ FOAM INSULATION
REFER TO WINDOW DETAIL
ANODIZED ALUMINUM DOWEL RAINSCREEN SYSTEM, W/ STAINLESS STEEL CLIPS
FLASHING
2" X REDWOOD
2" CLEAN SAND, UNDER-SLAB VAPOR RETARDER AND 4" GRAVEL
PROTECTION PANEL W/ DRAINAGE COURSE
RIGID INSULATION
EARTH